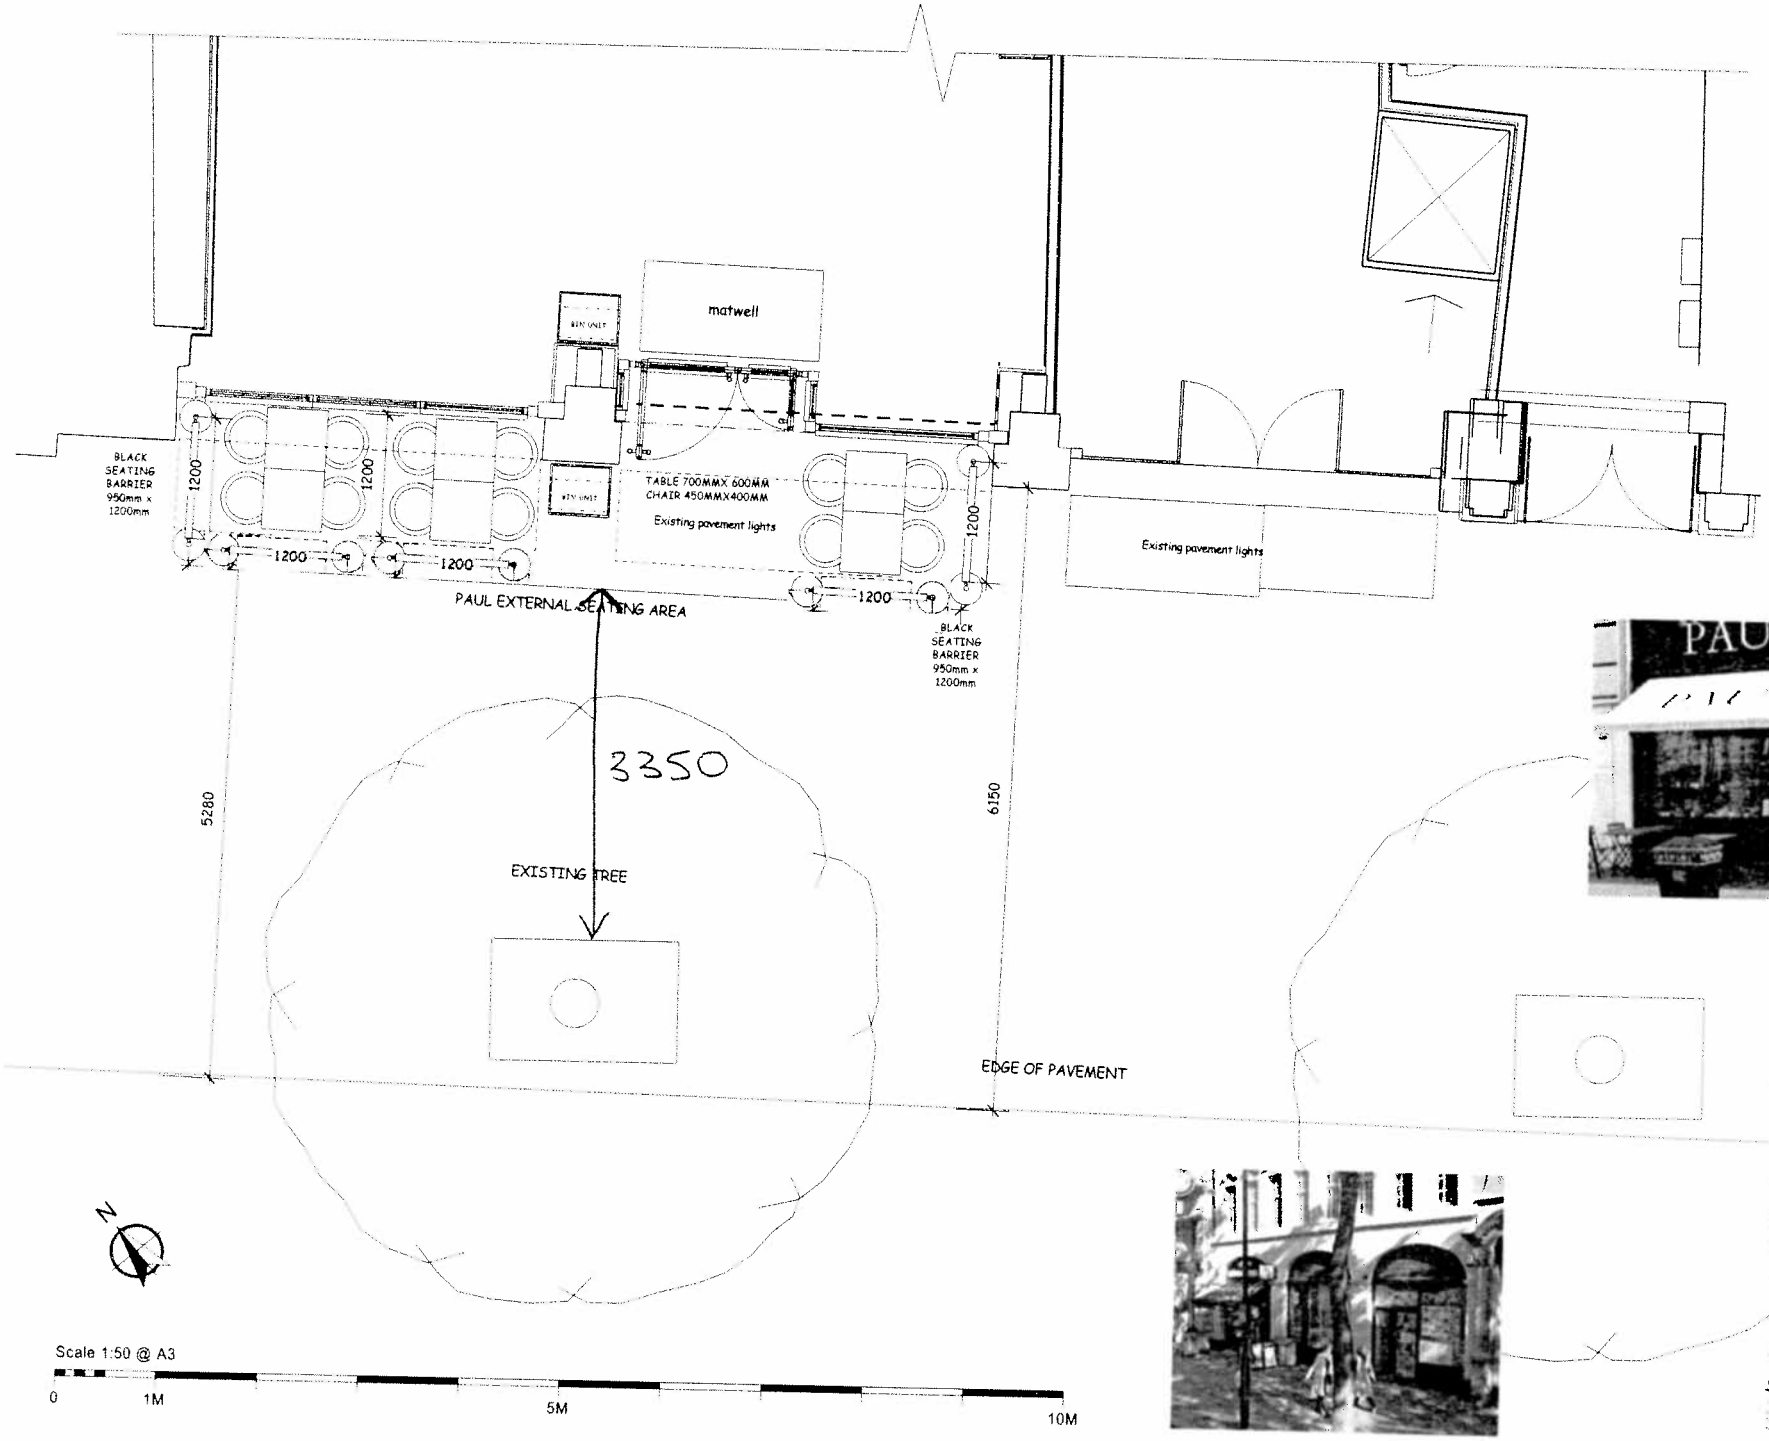

Design Risk Assessment

Drawing Revisions

PAUL

PAUL UK
PAUL
KINGSWAY

PAVEMENT PLAN

1:50@A3 | 26/08/2012

MK

PAU KNG_500_05

new plan minus 7 less barrier