FRANCIS | ARCHITECTS

Notes

This drawing is copyright.
All dimensions to be checked on site and any discrepancy, error or omission reported to the architect.
This drawing shall be read in conjunction with all relevant architects' and engineers' drawings and specifications.

Existing North West Elevation 1:100

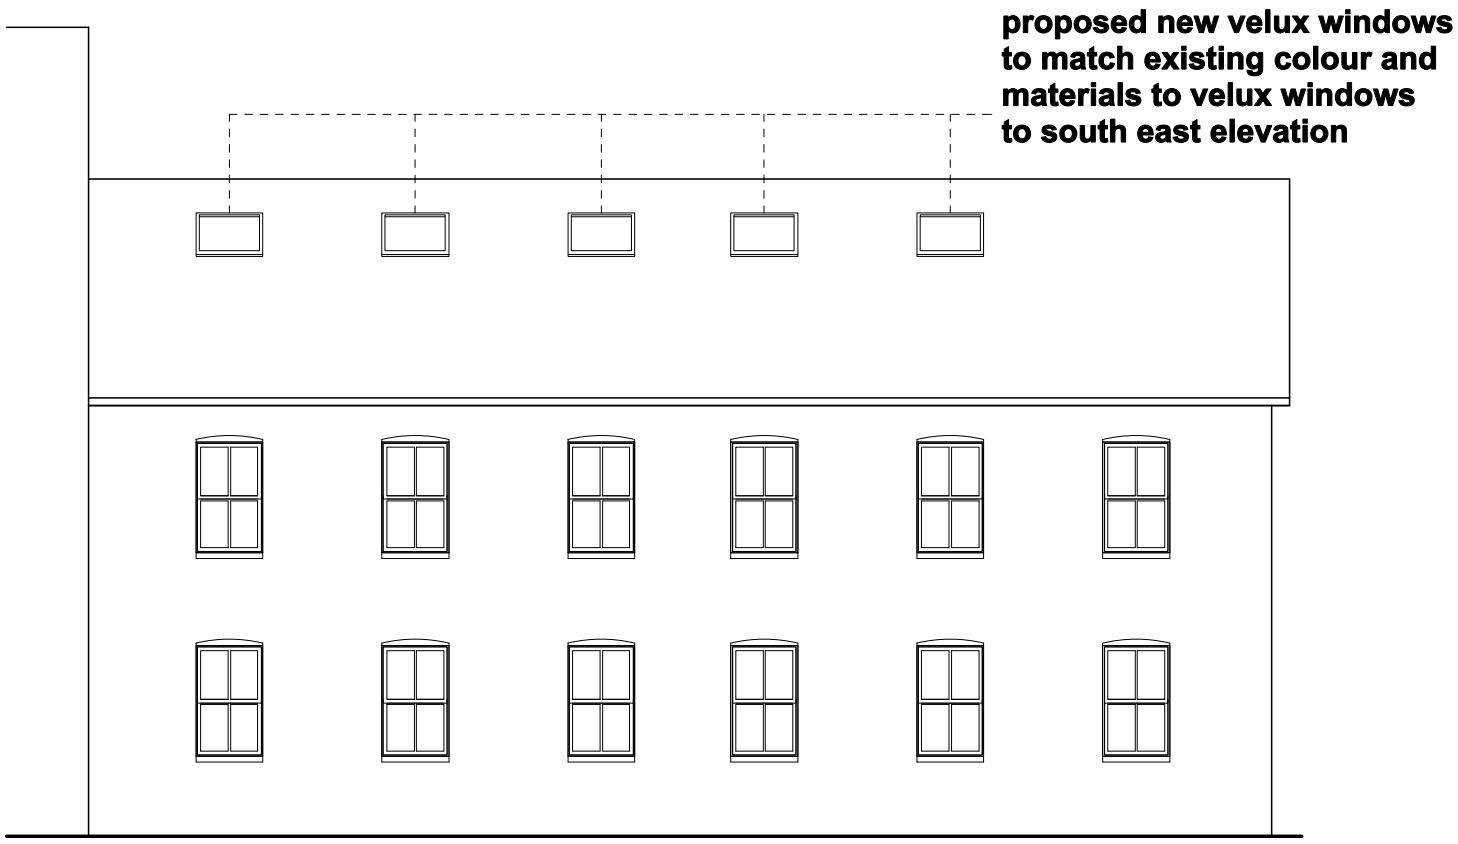

Proposed North West Elevation 1:100

Rev	Date	Description
-	-	-

22-24 Kingford Street
London, NW5 4JT
T 020 3411 4686
M 07931 783895

E info@francisarchitects.co.uk

W www.francisarchitets.co.uk

Project
26 Kilburn Place, London, NW6 4QD

Date 23.04.12 **Scale** 1:100 at A3

Drawing Title
Proposed North West Elevation

Drawn SF **Checked** XX **Approved** XX

Drawing Status PLANNING

Project	Discipline	View	Drawing No.	Rev.
11151	A	P	003	-

Do not scale from drawing All dimensions to be checked on site This drawing is copyright ©