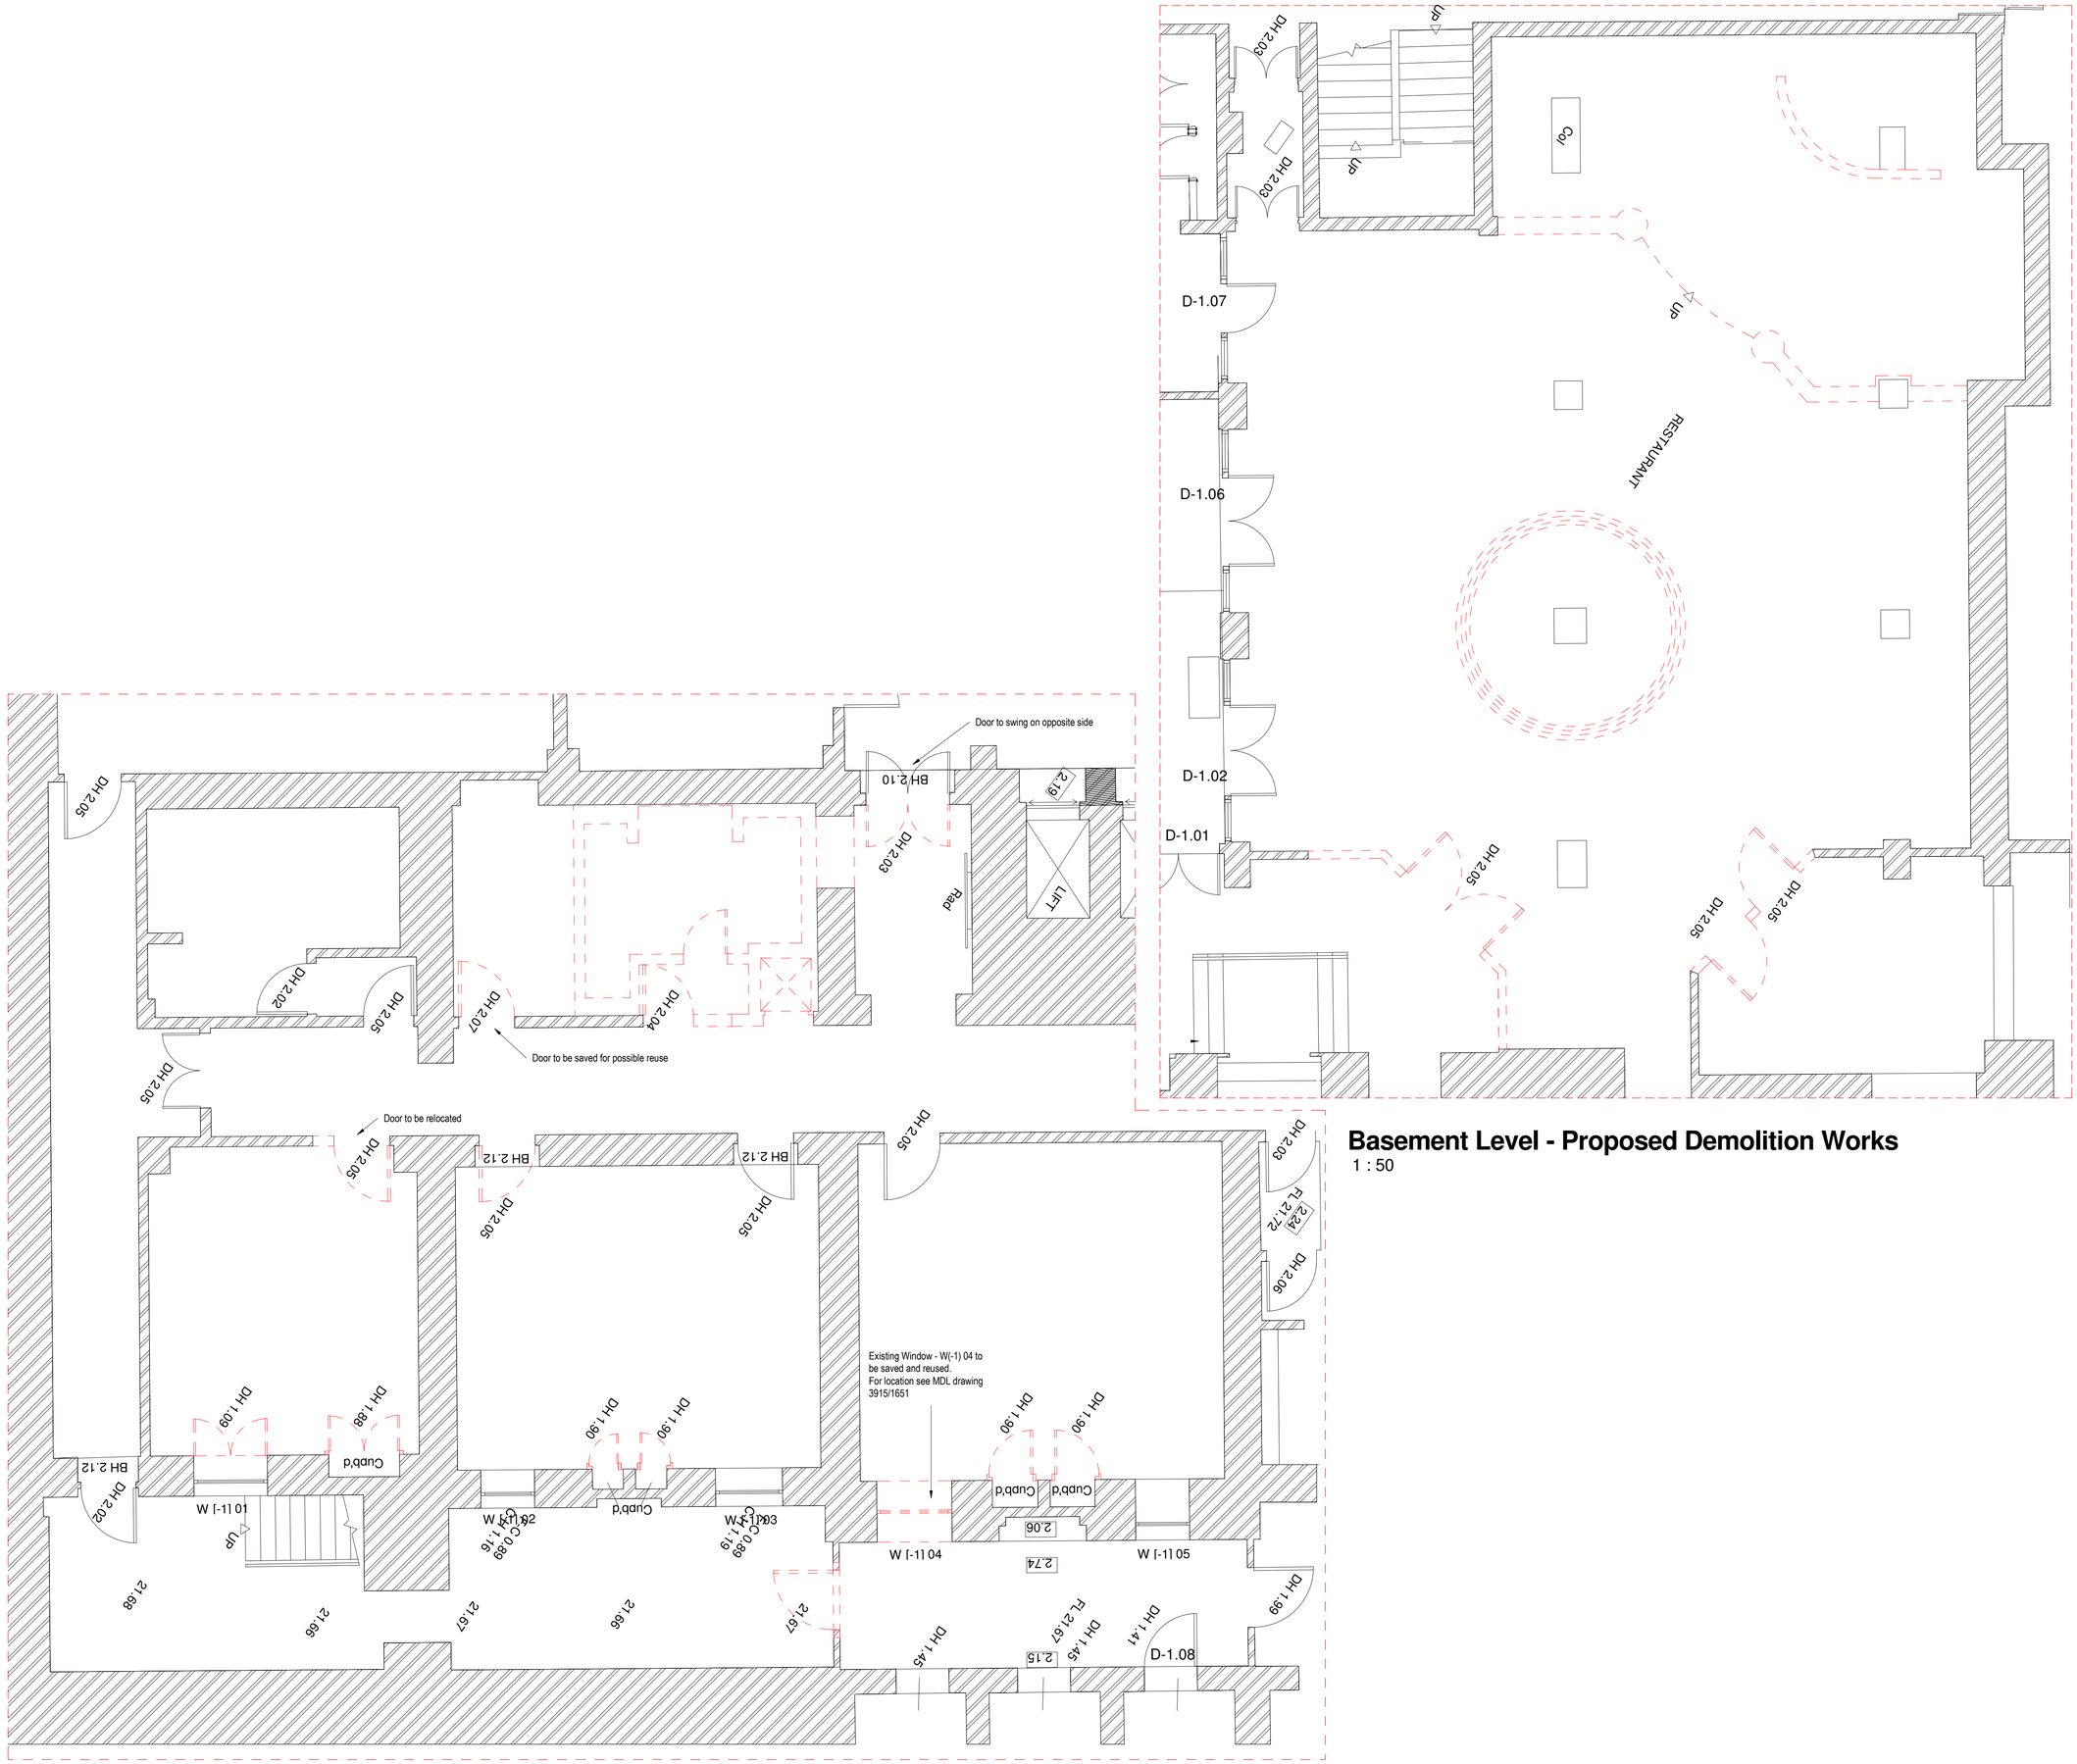

Basement Level - Proposed Demolition Works
1 : 50

NOTES:
Do not scale from this drawing:
Dimensions to be site checked by Contractor working only from grid and figured dimensions and cross checked with all other relevant drawings.
Any discrepancies to be reported to the Architect prior to construction.
The title, copyright and information in this document is the property of Morrison Design Ltd, Chartered Architects.

ISO 9001 Registered Firm

N

Note:
This drawing is derived from survey information produced by Maltby Land Surveys Ltd (Job no. 13/280) Morrison Design accept no liability arising from the accuracy, or otherwise, of this information

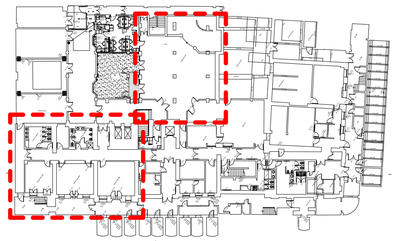

Key Plan
1:500

Existing walls retained

Dashed lines thus denotes wall to be demolished

Denotes existing doors to be removed

Note:
For proposed area layout please read in conjunction with MDL drawing 3915/1611

All retained doors to be undercut to accommodate new floor level

All retained furniture, carpet, beds, skirting etc to be removed offsite

Retain curtains and hand back to hotel

Revision	Description	Date
C	Existing Window - W(-1) 04 to be saved and reused	30.11.16
B	Male WC and proposed lift position relocated	26.08.16
A	Proposed bedroom 03 area extended to included vaulted area	18.07.16

MORRISON DESIGN
CHARTERED ARCHITECTS
St Alkmunds House, 103 Belper Road, Derby DE1 3ES
T: 01332 363355 F: 01332 291441 E:architect@morrisondesign.co.uk

Job Title
The Hilton Euston Hotel
Upper Woburn Place, London
Restaurant Relocation Works

Drawing Title
Basement Level - Proposed Demolition Works

File Ref.:
Plotter Settings:

Scale @ A1: As indicated | Drawn: IL | CFI ☐ | Date: 11/17/16

Job No.	Drawing No.	Revision
3915	1621	C

PLANNING SUBMISSION