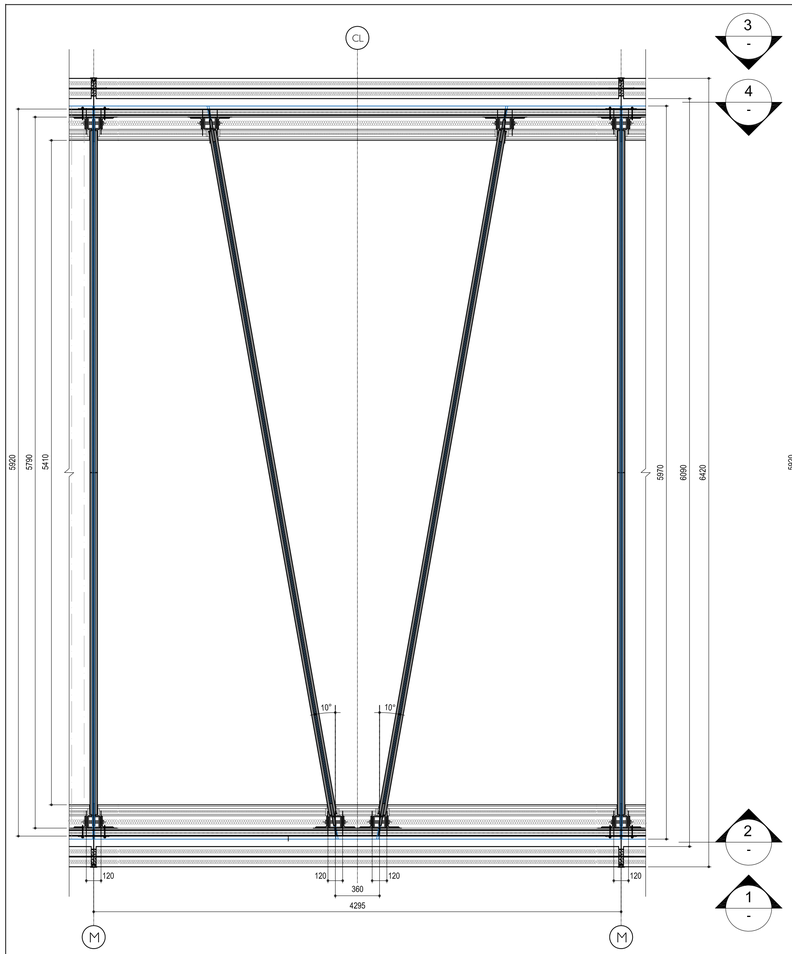

MODULE ROOFLIGHT STRUCTURE PLAN SCALE:1.25

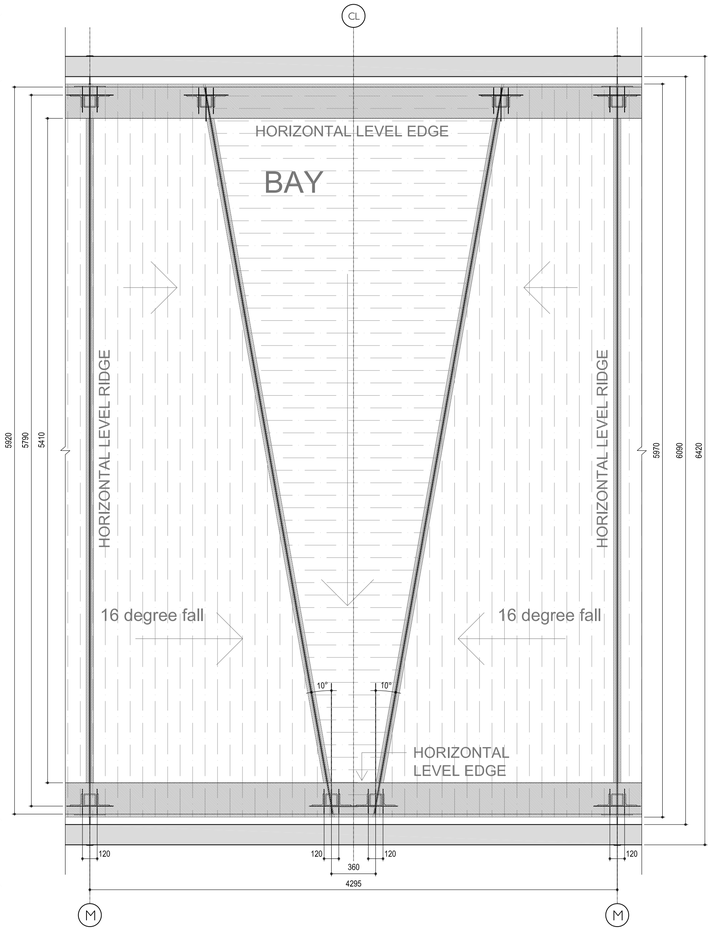

MODULE ROOFLIGHT GLASS PLAN SCALE:1.25

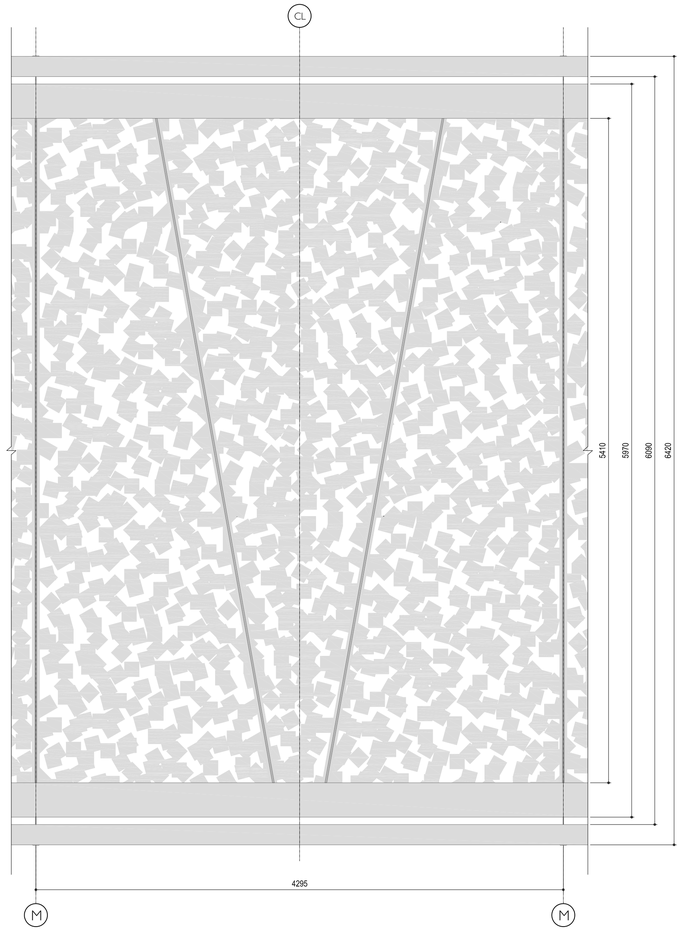

MODULE ROOFLIGHT MANIFESTATION PLAN SCALE:1.25

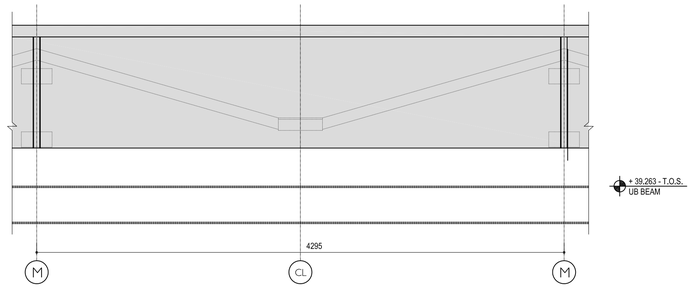

ELEVATION/SECTION 1 SCALE:1.25

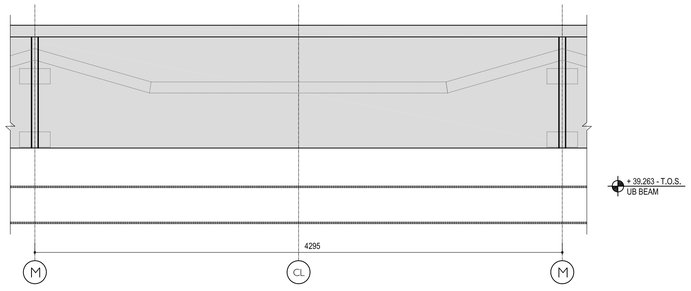

ELEVATION/SECTION 3 SCALE:1.25

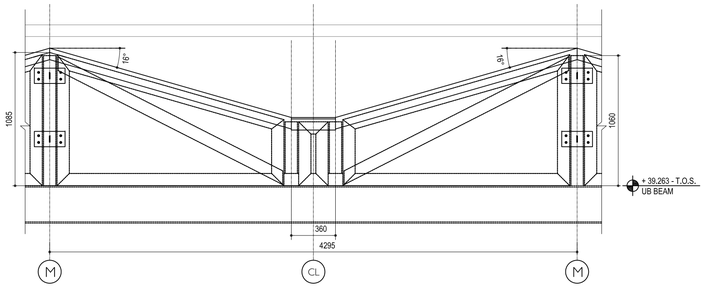

ELEVATION/SECTION 2 SCALE:1.25

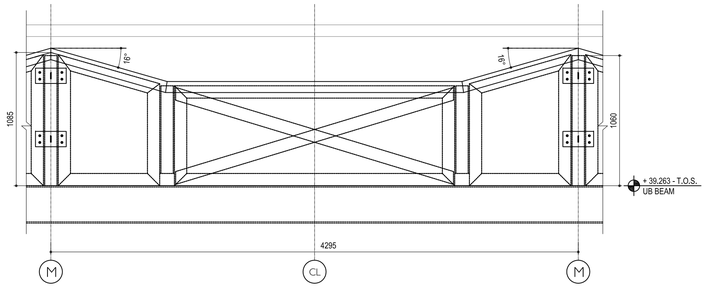

ELEVATION/SECTION 4 SCALE:1.25

SITE / LOCATION PLAN

DO NOT SCALE FROM THIS DRAWING

THE CONTRACTOR SHALL CHECK AND VERIFY ALL DIMENSIONS ON SITE AND REPORT ANY DISCREPANCIES TO FORME BEFORE PROCEEDING WITH THE WORKS

PAPER SIZE
A1

This drawing is copyright protected and must not be reproduced without the prior written agreement© forme uk

NOTE:

ALL STRUCTURAL STEELWORK TO RECEIVE FIRE PROTECTIVE PAINT.
BOLLOM BM066 FIRESHIELD ULTRA UNIVERSAL TO PROVIDE 90MINS FIRE PROTECTION AND OVERPAINTED WITH BOLLOMS FLAMEGUARD ULTRA GLOSS (WHITE)

NBS

STRUCTURAL SPECIFICATION - 16861/MC/Spec
ARCHITECTURAL SPECIFICATION - 5001_20_900 ( )

REV	DATE	BY	NOTES

PROJECT TITLE
Greater London House
Lightwell Extension

DRAWING TITLE
Skylight Module GA Plans & Elevations

SCALE: 1:25@A1
REVISION:

DATE: 12/16
ORIGINATOR: AD

CHECKED: RCJ
APPROVED:

STATUS
Tender Stage 2

DRAWING NUMBER
5001_37_300

forme UK
ARCHITECTURE LTD

NUTMEG HOUSE 60 GAINSFORD STREET
BUTLERS WHARF LONDON SE1 2NY

T +44 (0)20 7378 1340 F +44 (0)20 7407 9019
E DESIGN@FORMEUK.COM WWW.FORMEUK.COM