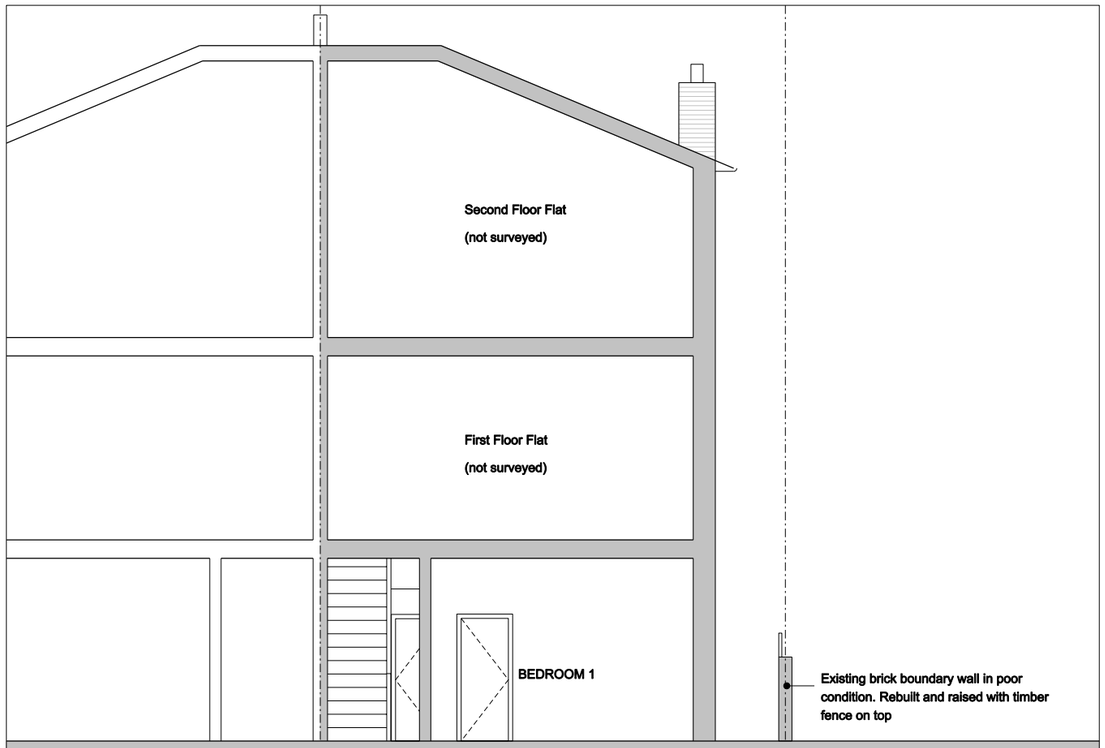

SECTION AA

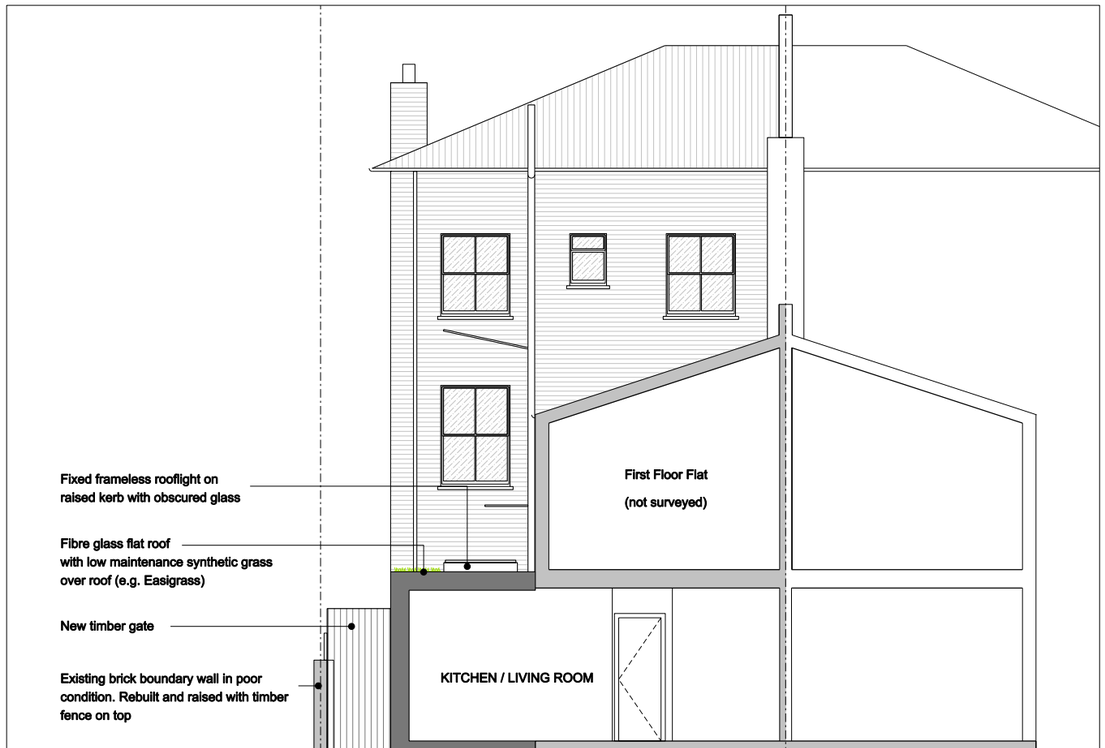

SECTION BB

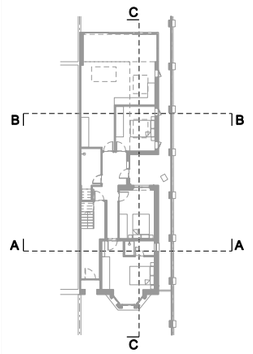

FORDWYCH ROAD

KEY PLAN

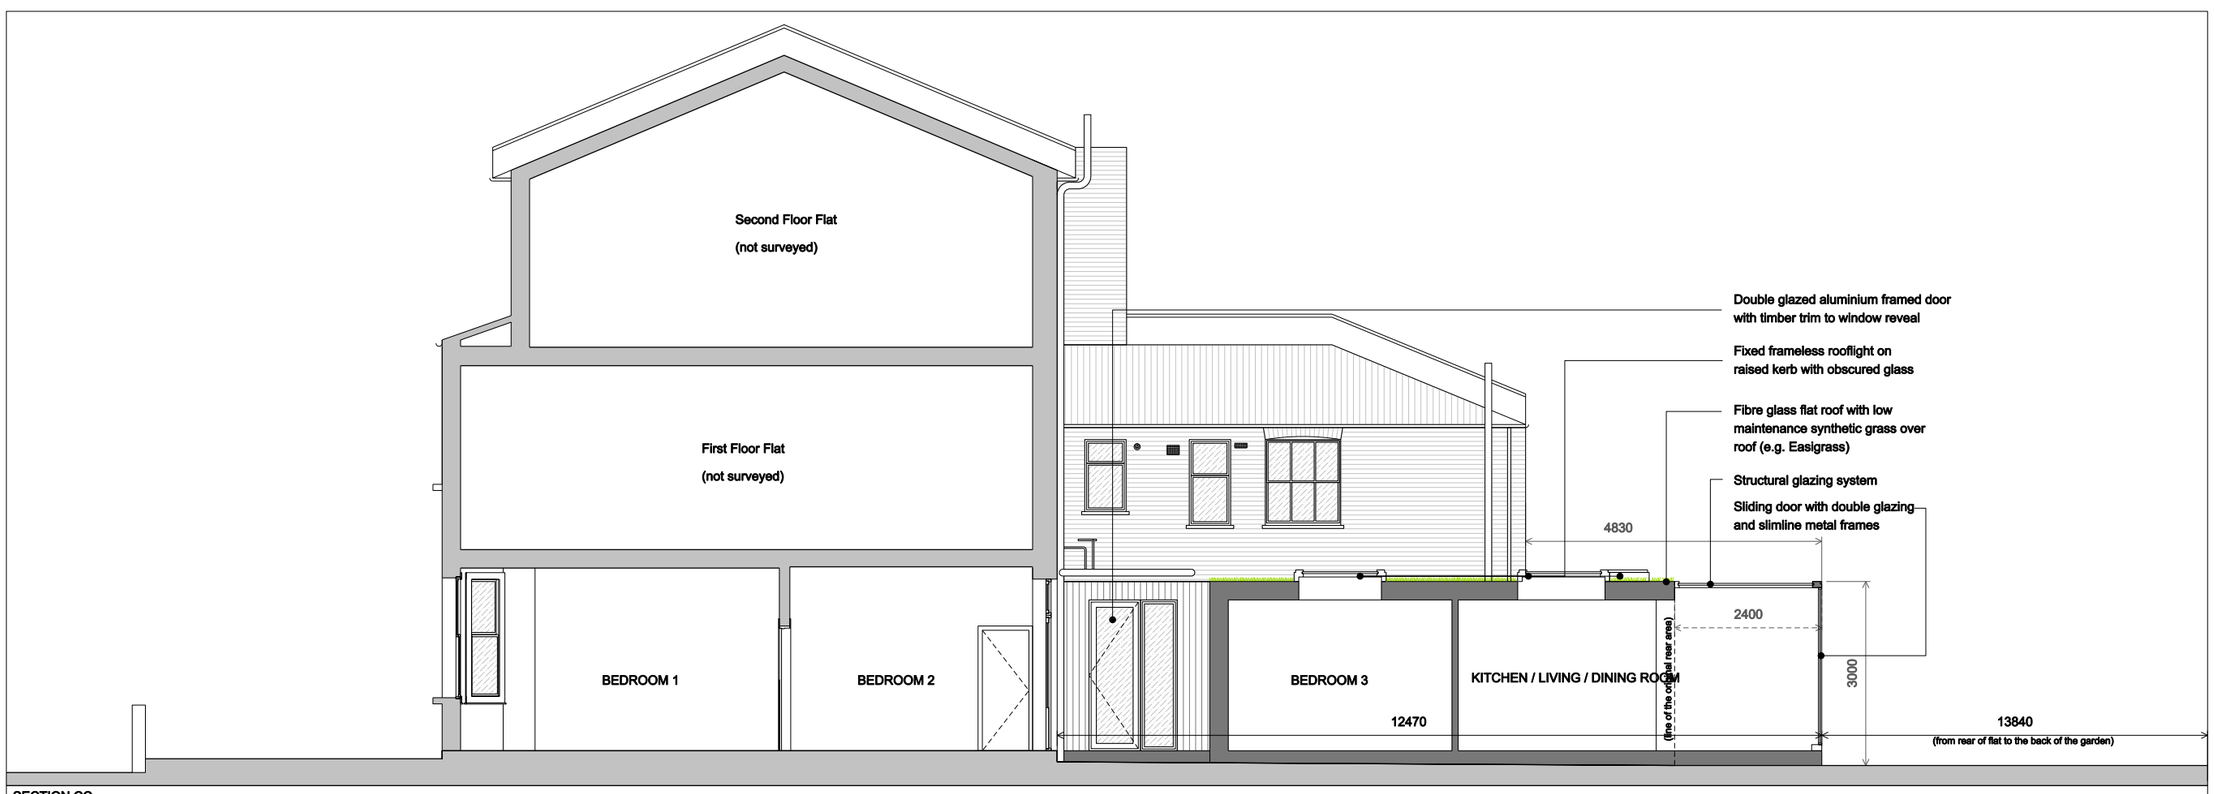

SECTION CC

Rev:

Notes: Unless stated otherwise, all dimensions are in millimetres. All dimensions to be checked and confirmed on site by contractor and as such are to be his responsibility. Any errors, omissions or discrepancies on this drawing are to be reported to the architect.

0m 1 2 3 4 5

JOE WRIGHT ARCHITECTS

t: www.joewrightarchitects.co.uk e: info@joewrightarchitects.co.uk

Client:

Project: Ground Floor Flat, 1 Fordwych Road, NW2 3TN Extension and Refurbishment

Drawing Proposed Drawing

Title: Section

Scale: 1:100 @ A3

Date: 16.12.16

Drwg No: 1603-01_PL_103

Rev: E