This drawing and design is for use solely in connection with the project described below. The drawing and design is the copyright of Avanti Architects Ltd, and must not be re-issued, loaned or copied without written consent. All dimensions and setting out to be checked on site before construction. This drawing is to be read in conjunction with all other information relevant to the project. Any apparent discrepancy is to be brought to the attention of Avanti Architects Ltd. **Do not scale from this drawing.**

Notes

KEY:

TO BE READ IN CONJUNCTION WITH
a.SPECIFICATION C20
b.G11, GA20 & G33 SERIES
c.INTERIOR SPECIALIST JOINERY REPORT
16032-AA-07-G4-RPT001
d.INTERIOR SANITARY FIXTURES REPORT
16032-AA-07-G4-RPT002

- Radiator
- Light fitting
- Batten light fitting (wet rooms)
- Fluorescent light fitting
- Low level double socket
- High level double socket
- Low level single socket
- Switched spur (H/L = High level)
- TV Point
- BT Point
- Cooker spur
- Shaver socket
- Light switch
- Light pullcord
- SD Smoke detector
- HD Heat detector
- CO2 CO2 detector
- E Electric Meter
- G Gas Meter
- CCU
- EXT Extractor fan
- Gas Point
- Wiring
- Drainage run
- Downstand beam/Bulkhead

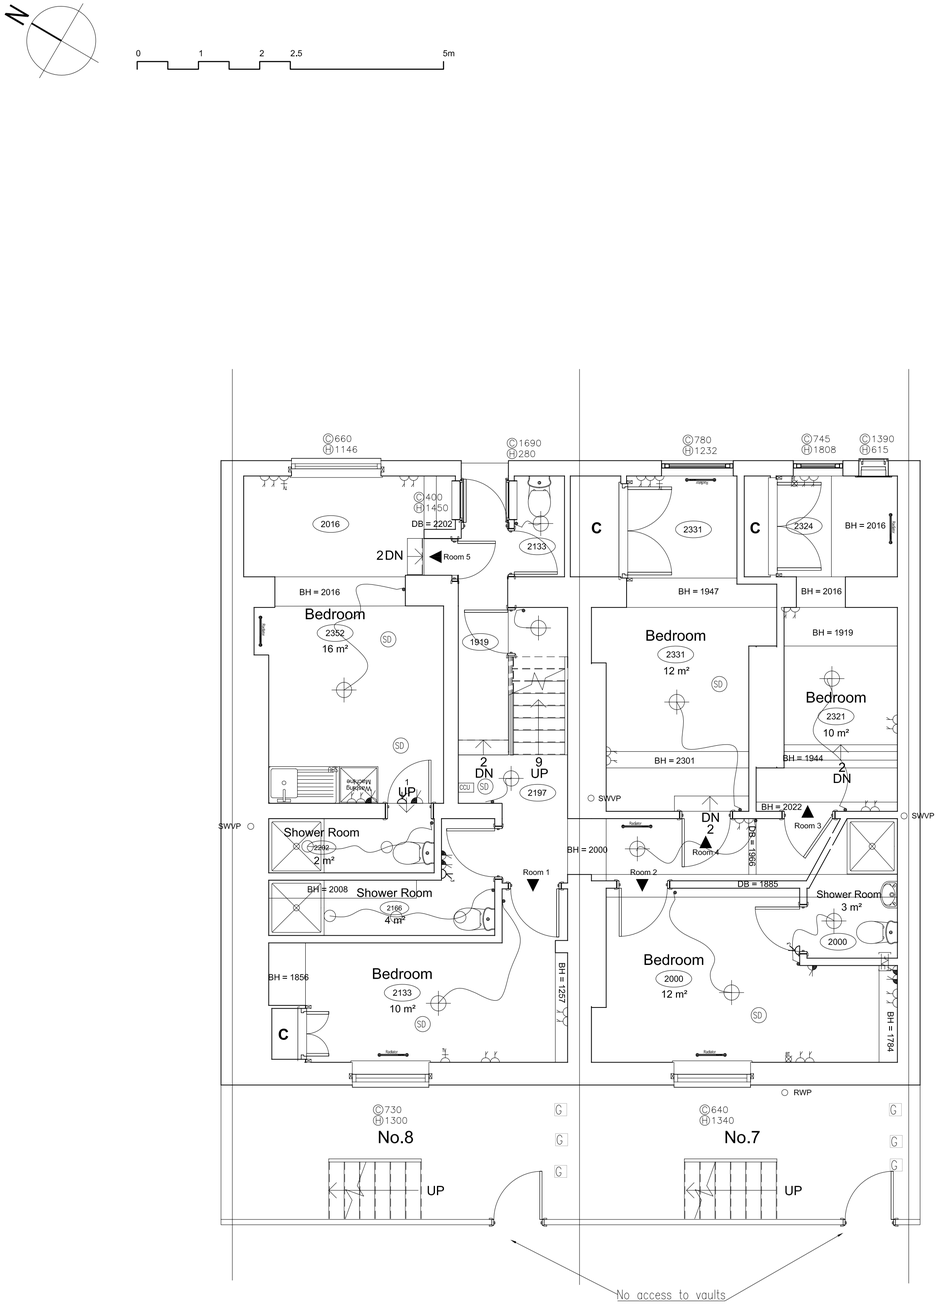

Lower Ground

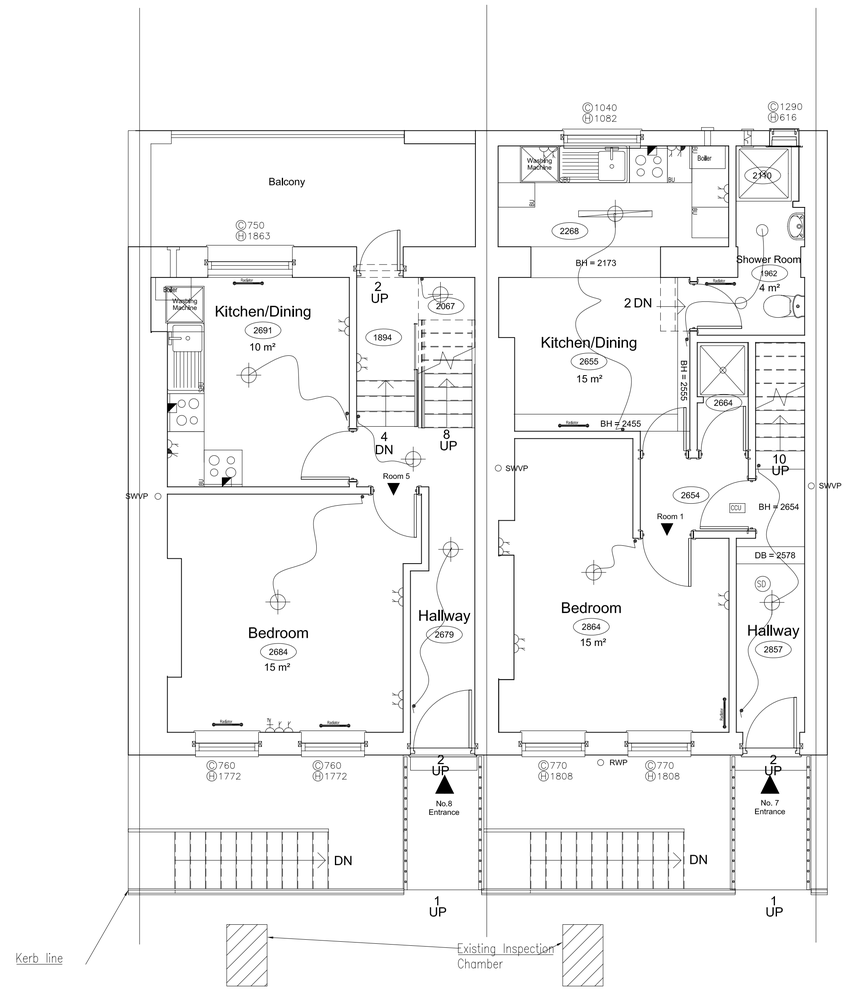

Ground Floor

Revision	Date	Drawn by	Checked	Description
-				

Scale 1:50
Size A1
Date First Issue 23/12/16
Drawn by GD
Checked by DF

Project
7-8 Sandwich Street GOSH Parents Accommodation

Drawing
Lower Ground & Ground Floor Exsiting Plan

Drawing number 16032-AA-EX-P01
Revision -

Status
FOR APPROVAL

AVANTI ARCHITECTS

© Avanti Architects ltd
361-373 City Road
London EC1V 1AS
www.avantiarchitects.co.uk
+ 44 (0) 20 7278 3060
aa@avantiarchitects.co.uk