0m 1m 2m 3m 4m 5m 6m 7m 8m 9m 10m

Scale 1:100

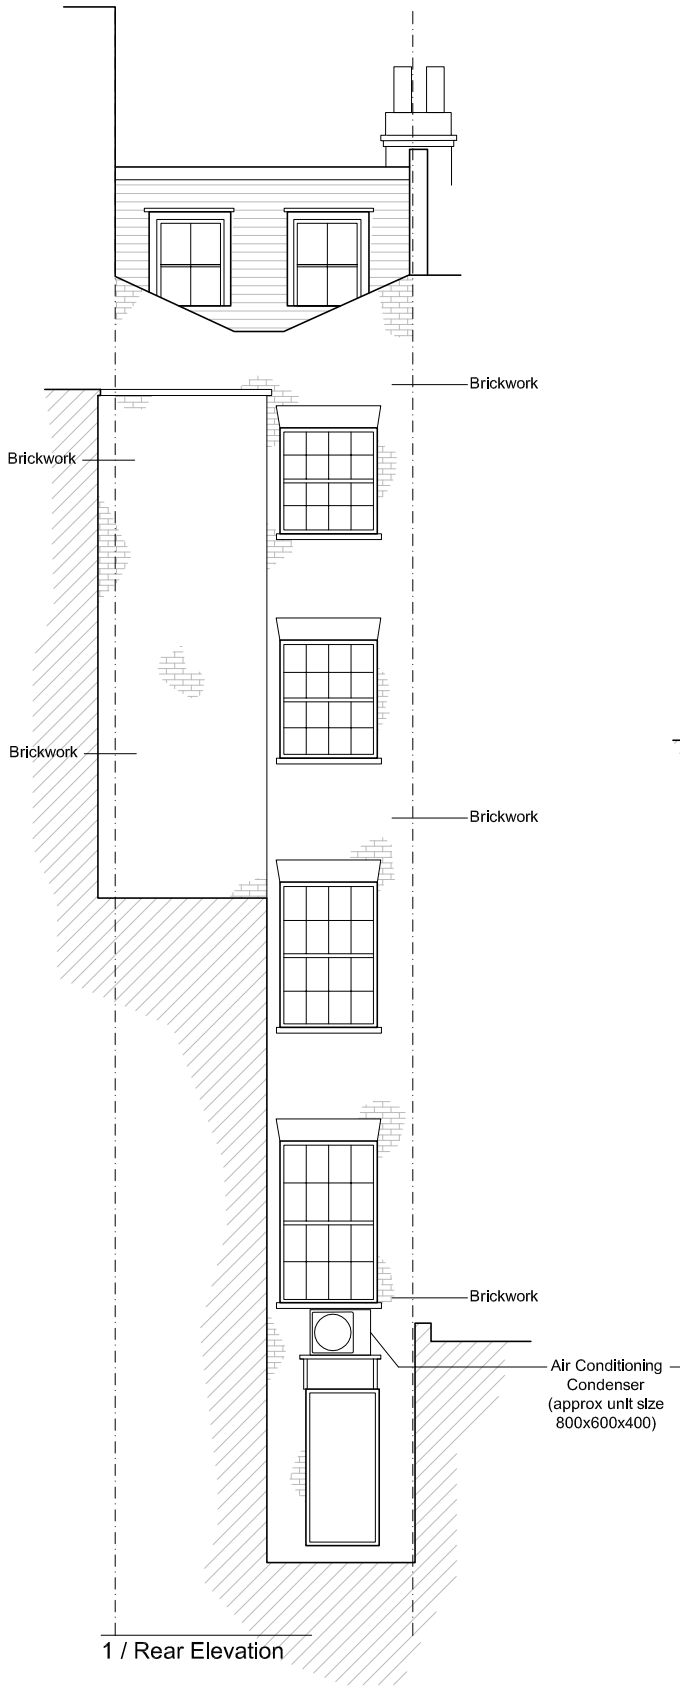

1 / Rear Elevation

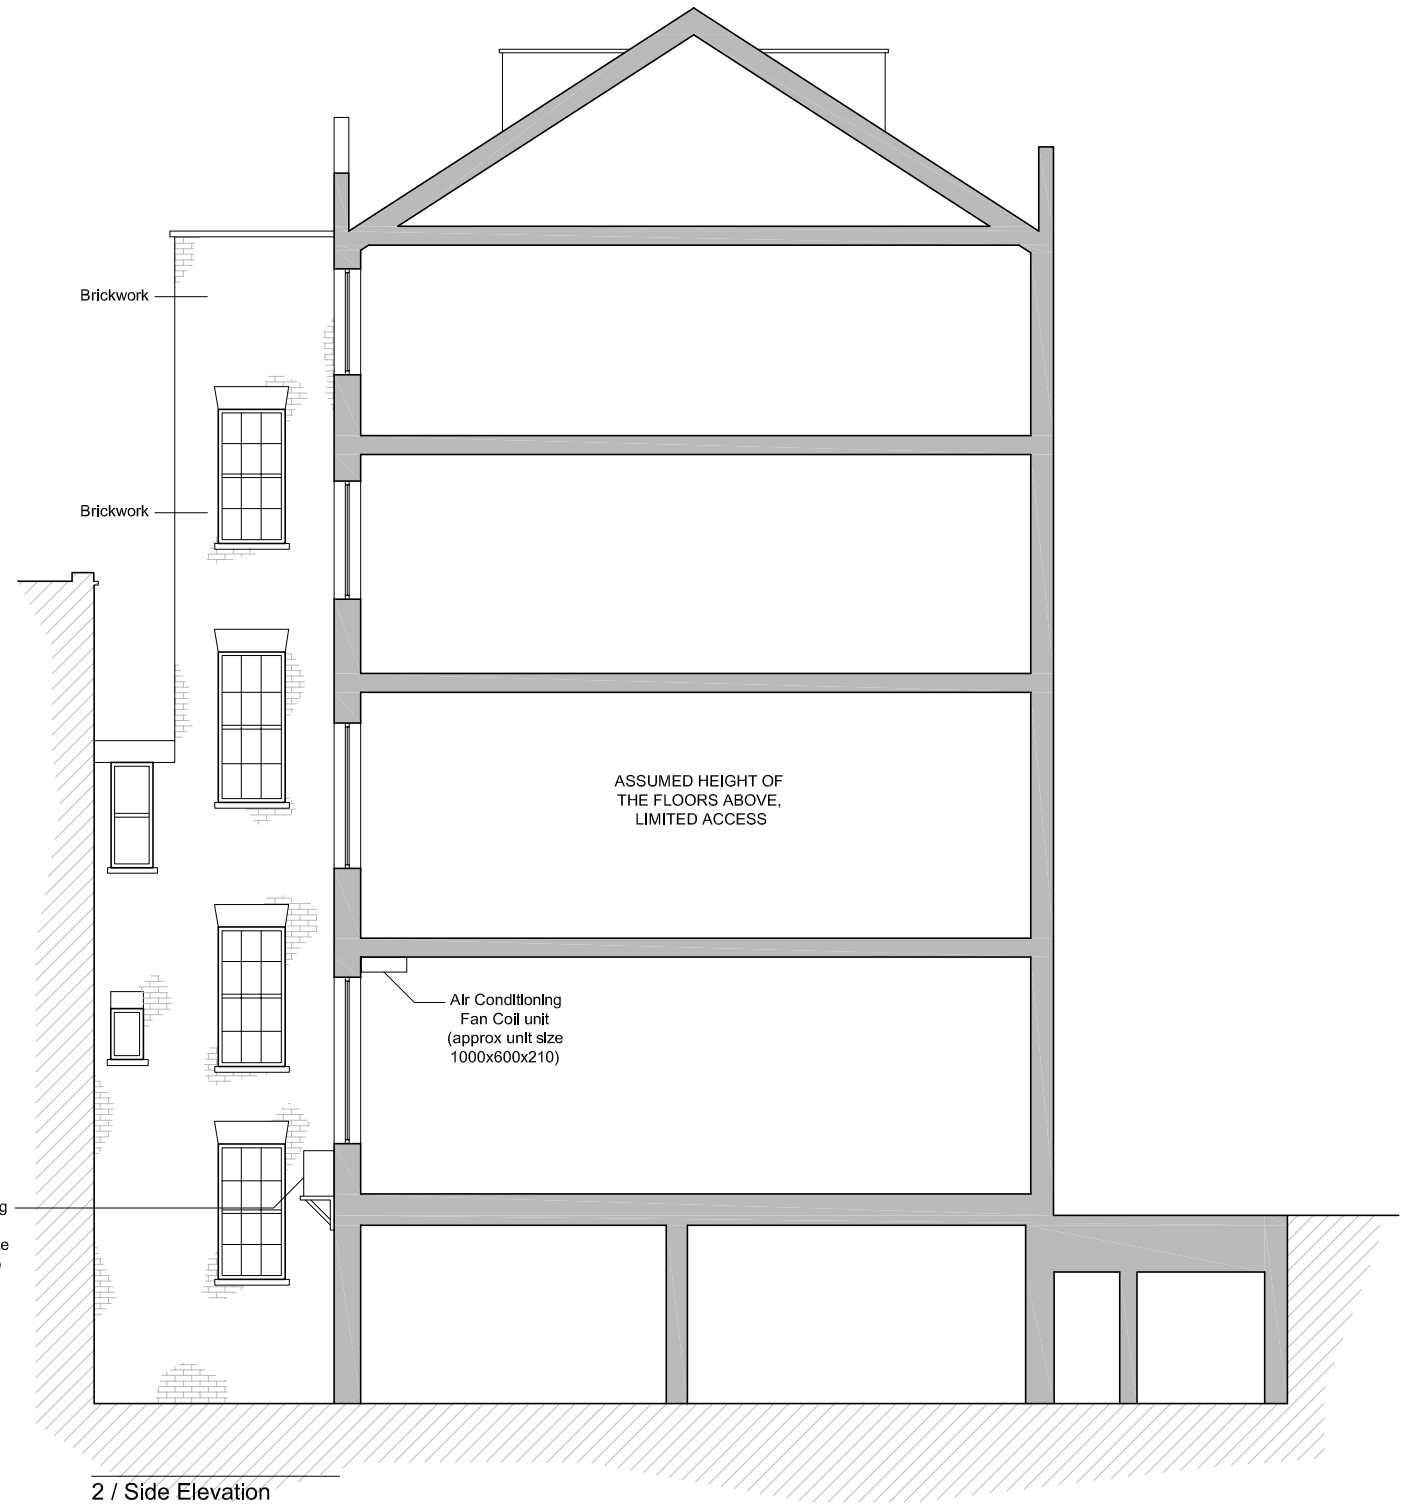

2 / Side Elevation

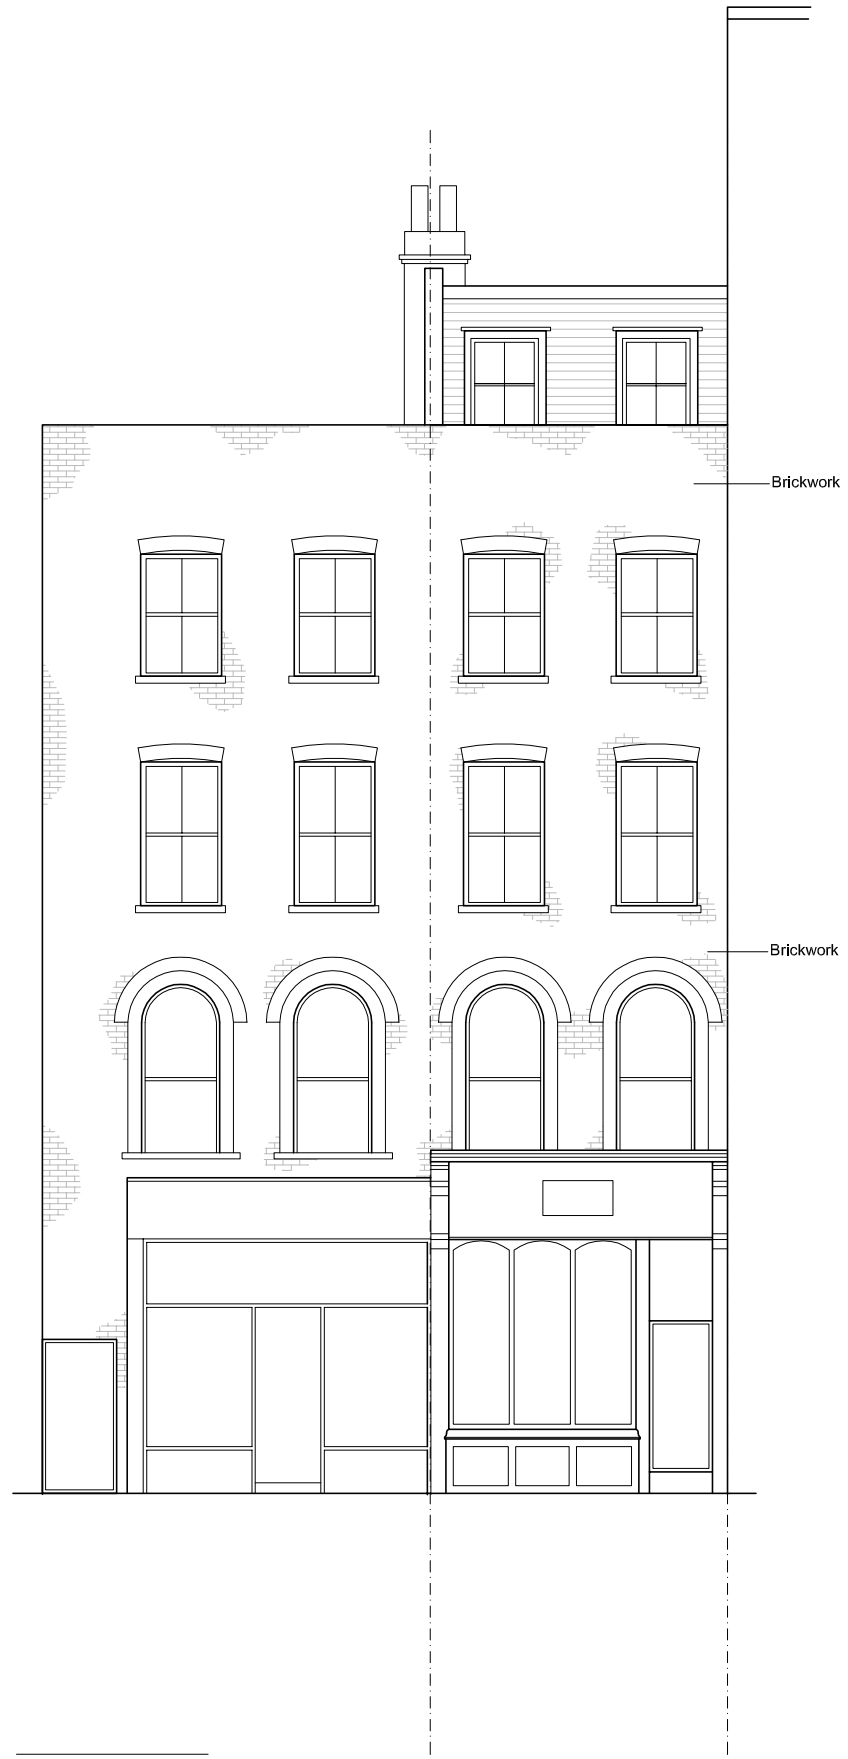

3 / Front Elevation

Job Title:

Installation of air conditioning units

Drawing Title:

Proposed Elevations

Revision Notes:

-

CLIENT : Mr Paul Hoffman

SITE : Great Queen St, London WC2B 5BH

-

-

This drawing must not be reproduced in whole or part without written consent. Do not scale this drawing. Written dimensions to be checked on site. Electronic issue to be confirmed by paper copy only.

IDEAL PLANNING & DESIGN

Ideal Planning and Design Ltd.
Hyde Park House
5 Manfred Road,
London,SW15 2RS
Tel: 0208 8230750
Web: www.idealplanningdesign.co.uk
Email: Info@Idealpd.co.uk

Scale: 1:100 @ A3	Date: 13/12/2016	
Drawn By: SS	Checked By: CG	
PROJECT	Drawing No	Rev
----	05	-