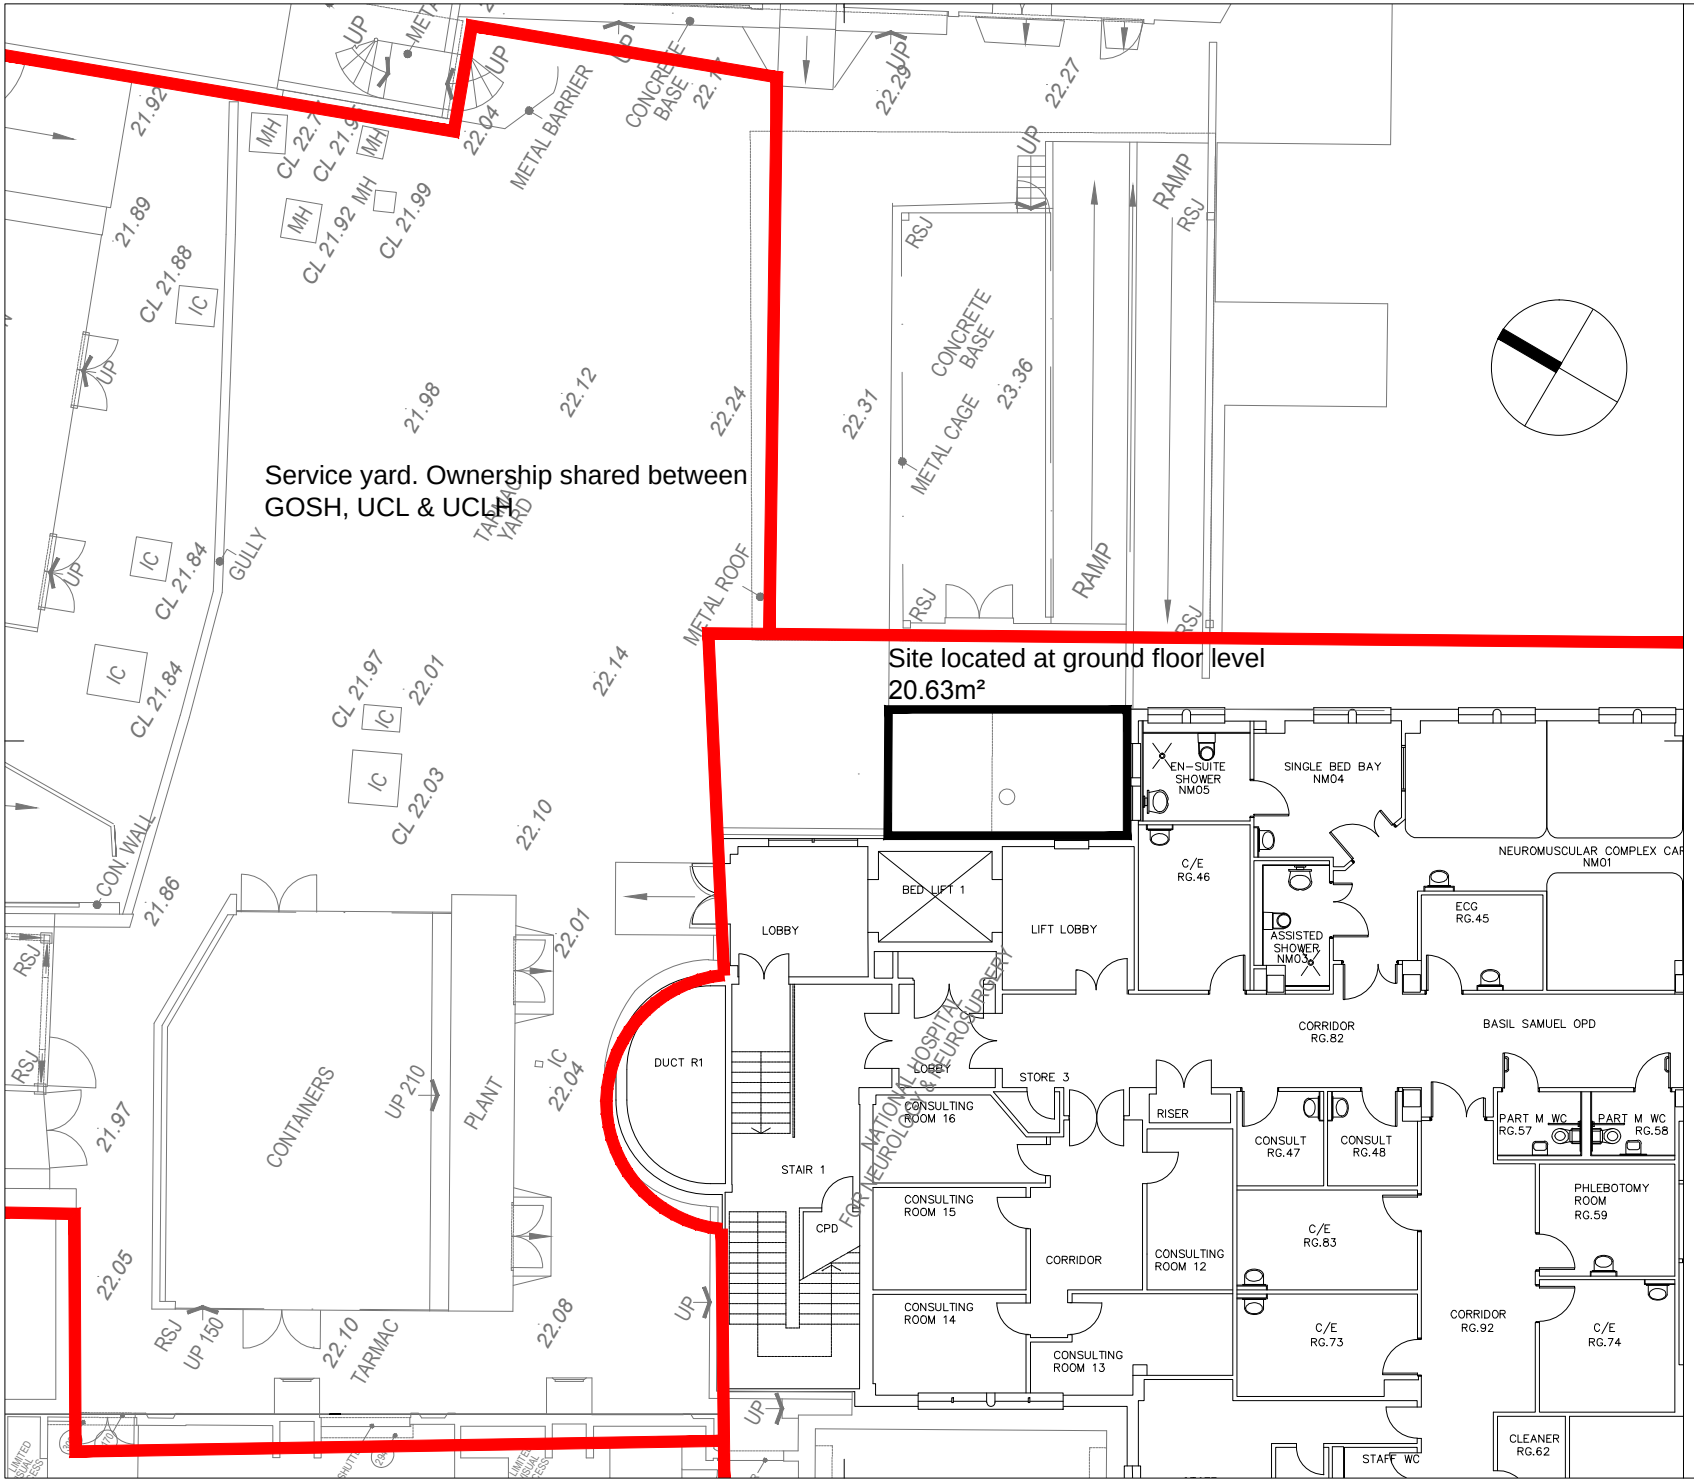

Copyright. All Rights Reserved.
This work is copyright and cannot be produced or copied in any form or by any means (graphic, electronic or mechanical including photocopying) without the written permission of the originator. Any license, express or implied, to use this document for any purpose whatsoever is restricted to the terms of the agreement or implied agreement between the originator and the instructing party.

DO NOT SCALE FROM THIS DRAWING. WORK ONLY FROM FIGURED DIMENSIONS.
THIS DRAWING TO BE READ IN CONJUNCTION WITH RELEVANT CONSULTANT'S DRAWINGS.

KEY PLAN

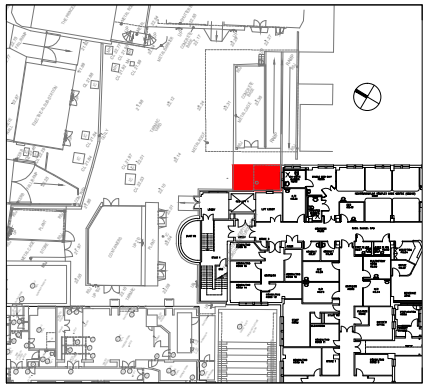

REV	DATE	DRAWN / CHECKED / APPROVED
A	16/10/18	AS / BW / BW

First Issue

LEGEND

Owned by UCLH

Site extent

22a Arlington Way
London EC1R 1UY
+44 (0)20 7490 1904
london@medicalarchitecture.com
medicalarchitecture.com

Medical Architecture

CLIENT
NHNN - UCLH NHS FOUNDATION TRUST

PROJECT
NHNN & QUEENSQUARE HOUSE
STANDBY GENERATOR

TITLE
Generator Switch Room Enclosure
Ground Floor Location Plan

STAGE	STATUS
003	P1
PROJECT NUMBER	**SCALE @A4**
RAG3353	1:200

DRAWING NUMBER	REVISION
RAG3353-MAA-003-00-DR-A-206-P1-B	B

FILE REFERENCE
\\Lon-srv-01\projects\762_GeneratorQueenSquare\Design\Location\DWG