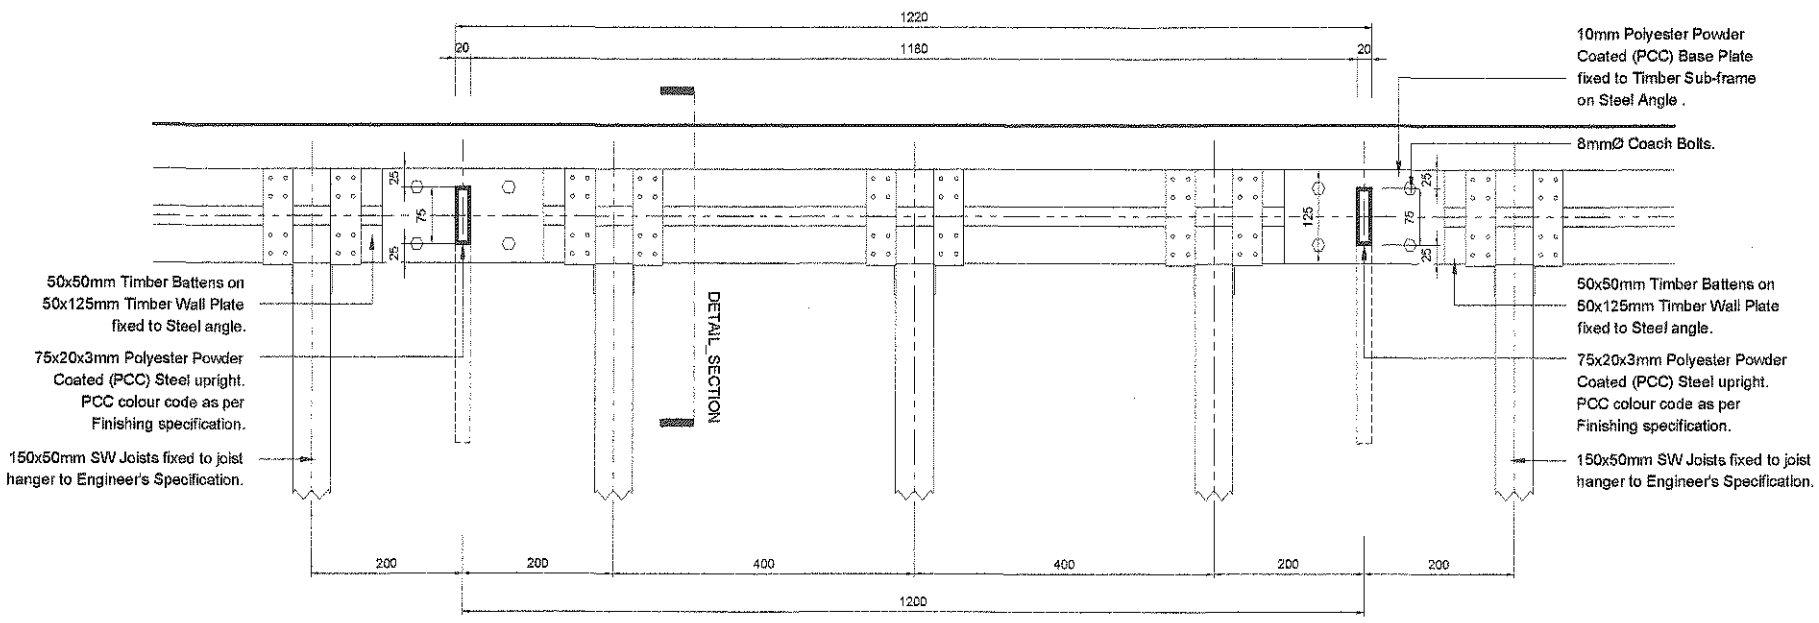

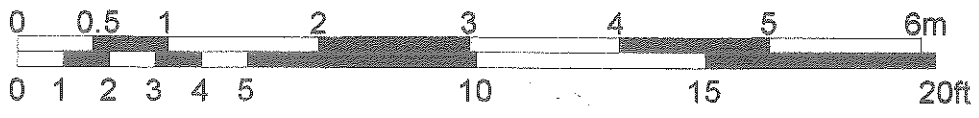

1 DO NOT SCALE FROM DRAWING. USE GIVEN DIMENSIONS ONLY
2 ALL RELEVANT DIMENSIONS TO BE CHECKED BY CONTRACTOR MANUFACTURER/SUPPLIER PRIOR TO FABRICATION/INSTALLATION ON SITE.
3 REPORT ANY DISCREPANCIES TO THE ARCHITECT. IF IN DOUBT ASK.
4 ALL WORKS TO COMPLY WITH THE RELEVANT BRITISH STANDARDS, CODES OF PRACTICE AND CURRENT BUILDING REGULATIONS.
5 THE COPYRIGHT IN THIS DRAWING AND ITS CONTENTS IS VESTED IN DUNACRE LIMITED.

REV	DESCRIPTION	DATE

CLIENT
Devonshire Development Ltd

PROJECT TITLE
MUSEUM HOUSE
23/26 MUSEUM STREET
LONDON WC1A 1JT

DRAWING TITLE
PENTHOUSE

BALCONY BALUSTRADE - PLAN

BARSKI
BARSKI DEVELOPMENTS LTD
UNIT 7 CODA STUDIOS, 189 MUNSTER ROAD, FULHAM, LONDON SW6 6AW
WWW.BARSKI.CO.UK Tel: 020 7385 6906

CAD FILE - 1506\drawings\138

DRAWN	SCALE	DATE
RFDS	1:10 @A3 / 1:5 @A1	21/11/16

DRG NO	REV
1506/138	