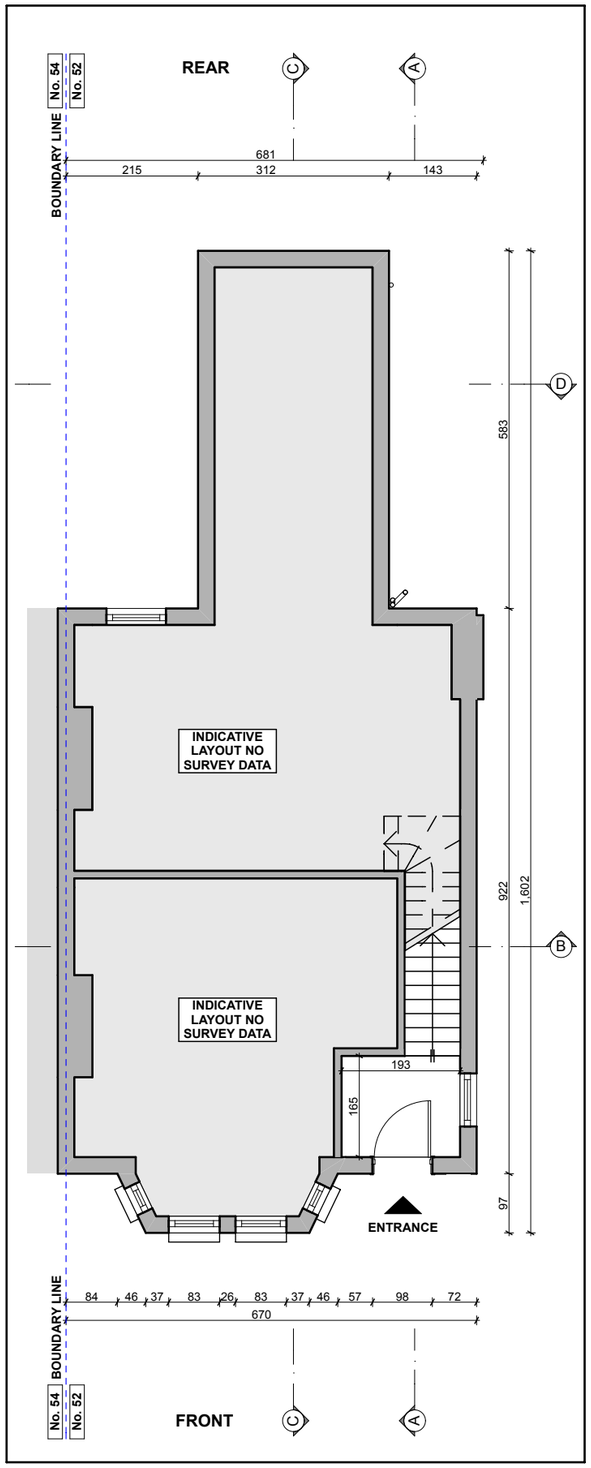

GROUND FLOOR PLAN

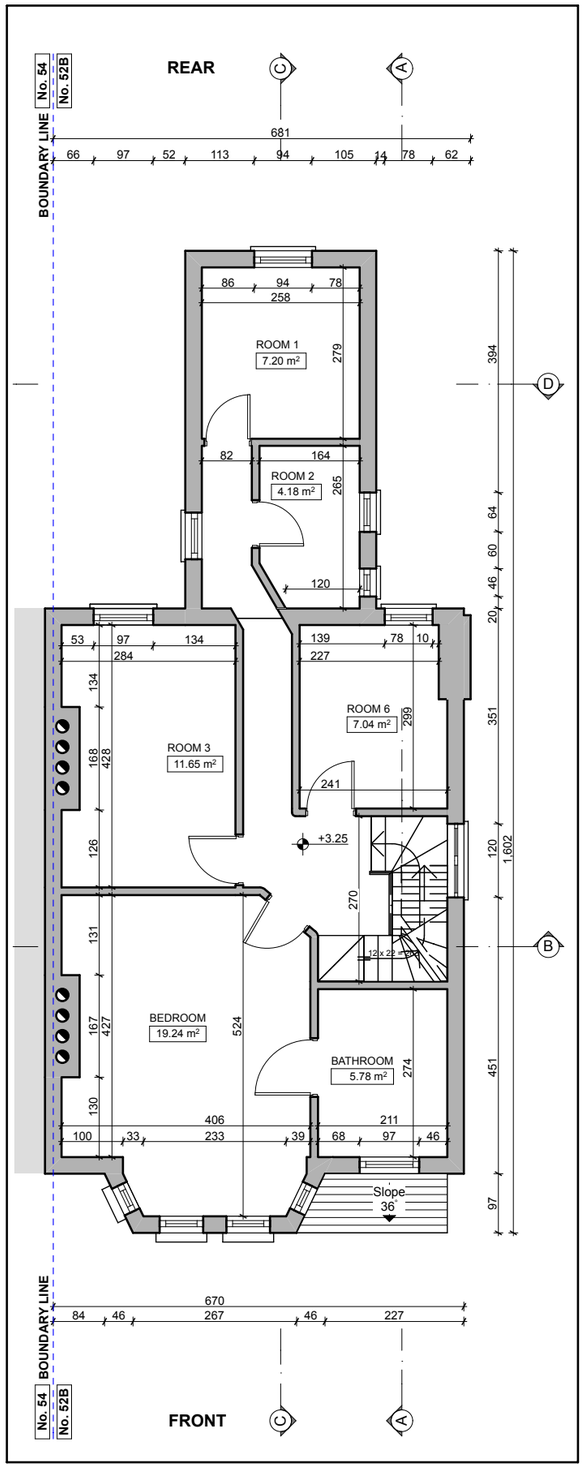

FIRST FLOOR PLAN

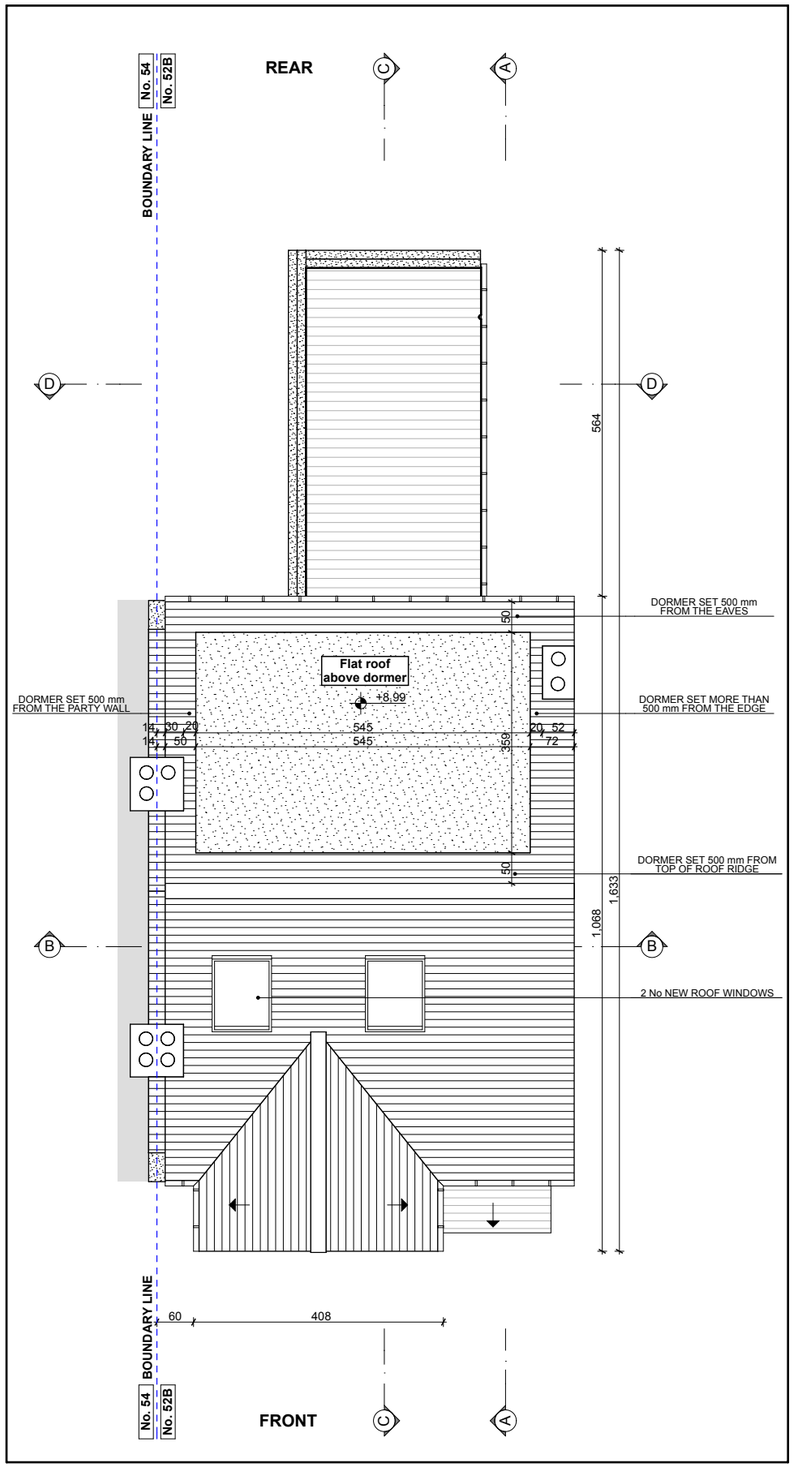

ROOF PLAN

N

REV B- RAER DORMER WALLS AND ROOF SET OFF 500 mm OR MORE FROM THE EAVES, EDGES, PARTY WALL, RIDGE
REAR DORMER GLAZING: PLACEMENT AND SIZE CHANGED

REV A- RAER DORMER SIZE REDUCED

REVISION HISTORY	CODE	DATE

build LONDON
ARCHITECTURE
36-38 OLD DEVONSHIRE ROAD, BALHAM, LONDON SW12 9RB
m: 020 86733380 e: architecture@buildlondon.com www.buildlondon.com

Client
EMMANUEL BRANDARIZ

Job Title
H2G REAR DORMER LOFT CONVERSION

52B SARRE ROAD, LONDON, NW2 3SL

Drawing Title
FLOOR PLANS - PROPOSED

Drawn by	Date	Checked by	Date
NP	12.01.2017	MT	12.01.2017

Scale	Drawing STatus
1:100@A3	PLN

Drawing number	Revision
16181_PLN_01	B1

0 1 2 3 4 5M
SCALE