ALL FIXINGS/BRACKETS ETC.
TO BE CONFIRMED ON RECEIPT OF STRUCTURAL CALC'S

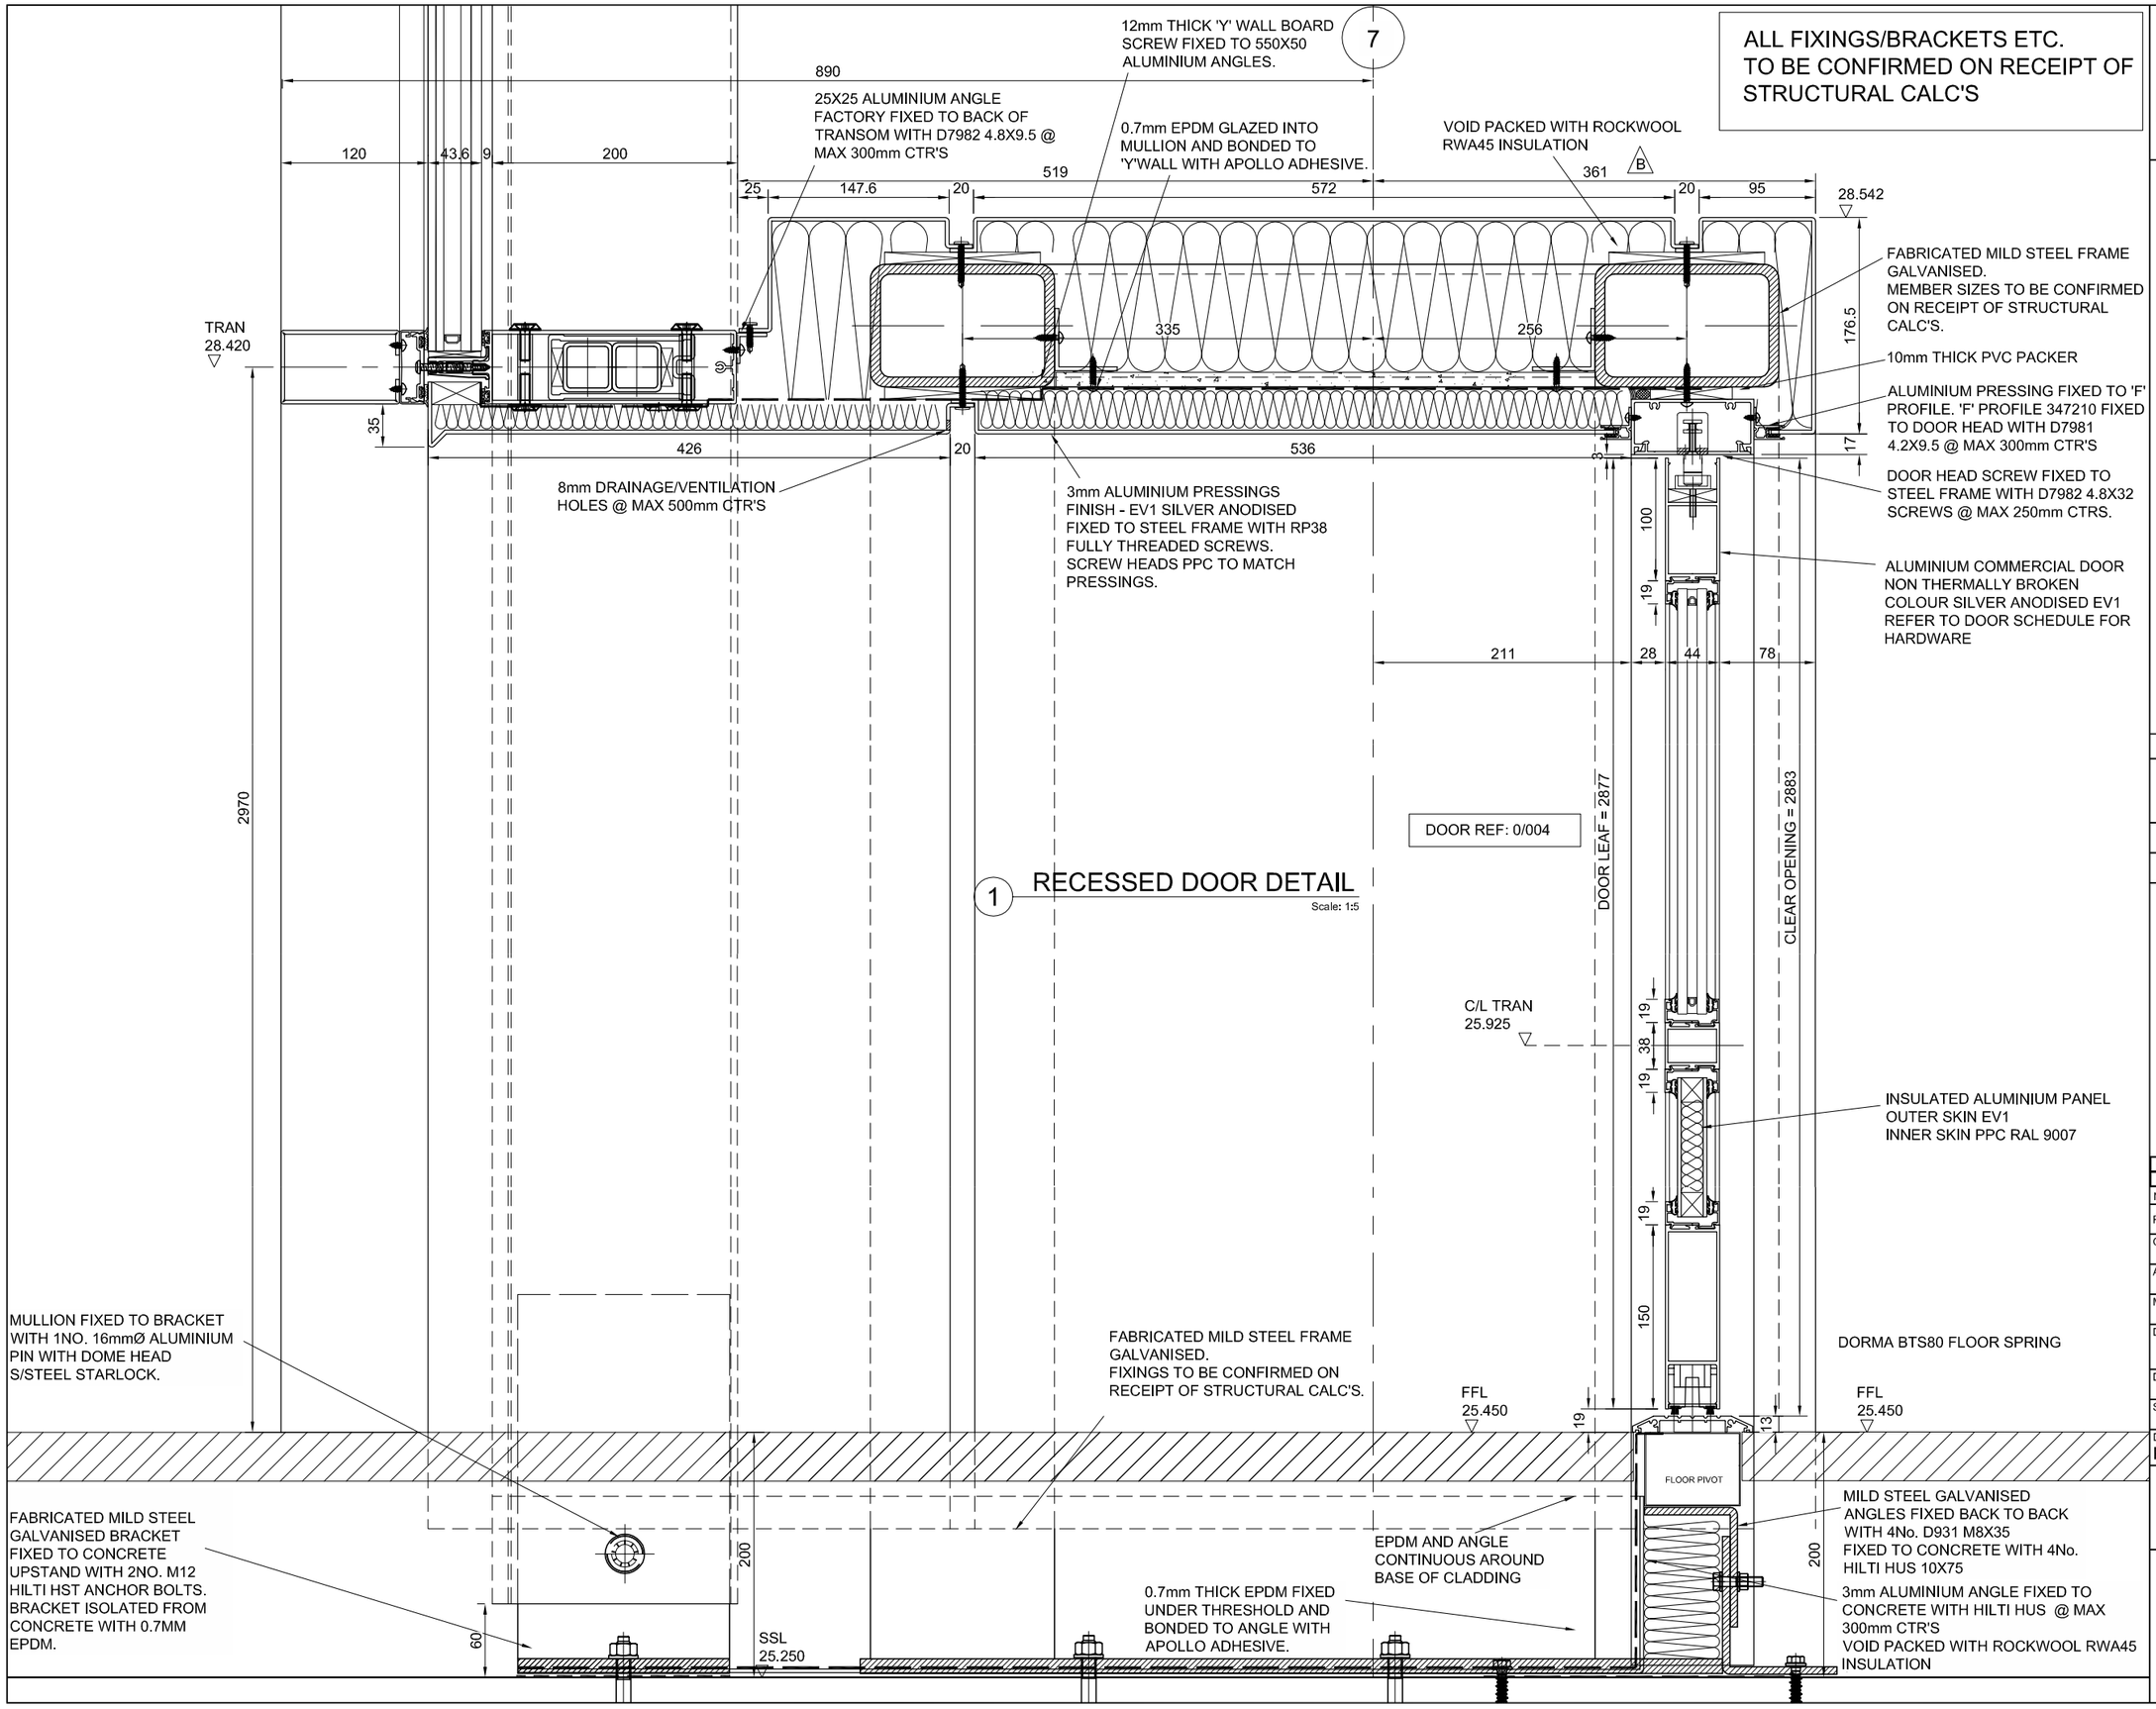

McMullen
Part of the Lakesmere Group

DO NOT SCALE : IF IN DOUBT ASK!

© THIS DRAWING REMAINS THE PROPERTY OF McMULLEN FACADES LTD AND SHOULD NOT BE COPIED NOR ITS CONTENTS DIVULGED WITHOUT PRIOR CONSENT

Signed:	CH	Internal Quality Check
Date:	05/08/2016	

No.	Intd	Intd	Date	Revision	Check	Description	Date
B	JM	ST	05/08/16	DIM REVISED TO MATCH PLAN			05/08/16
A	JM	ST	10/05/16	CWALL/DOOR SYSTEMS REVISED			10/05/16

Contract: Kings Cross S2
Architect: Mossessian Architecture
Main Contractor: Carillion
Drawing: North Elevation
Recessed Door detail
Drawn By: J.Millar
Date: 01/04/16
Scale: 1:5@A3
MFL No.:
DMS Code: KXC-S2-001-Y-3129-21-584
Revision: B

DRAWING STATUS
STATUS INDICATES:
A - DRAWING FULLY APPROVED
B - APPROVED SUBJECT TO COMMENT
C - DRAWING NOT APPROVED
ARCHITECTS SIGNATURE

McMullen Facades Limited
66 Lurgan Road, Moira,
Craigavon, Co. Armagh BT67 0LX
Tel: +44 (0) 28 9261 9688
Fax: +44 (0) 28 9261 9711
Email: design@mcmullenfacades.com