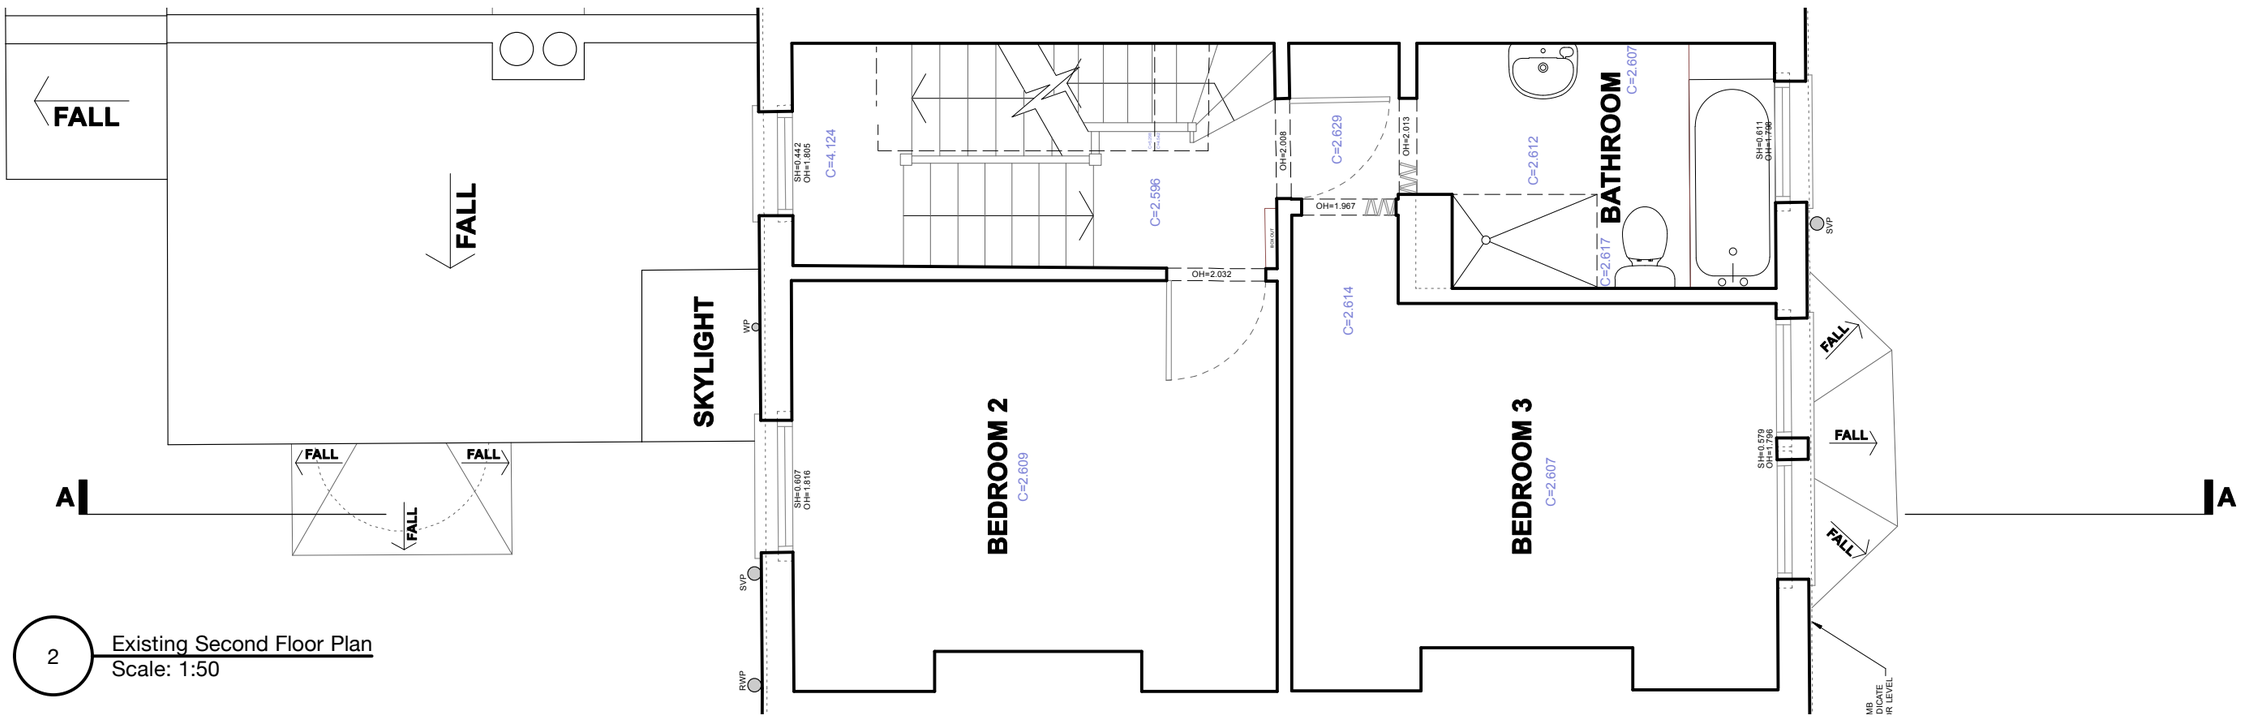

2 Existing Second Floor Plan
Scale: 1:50

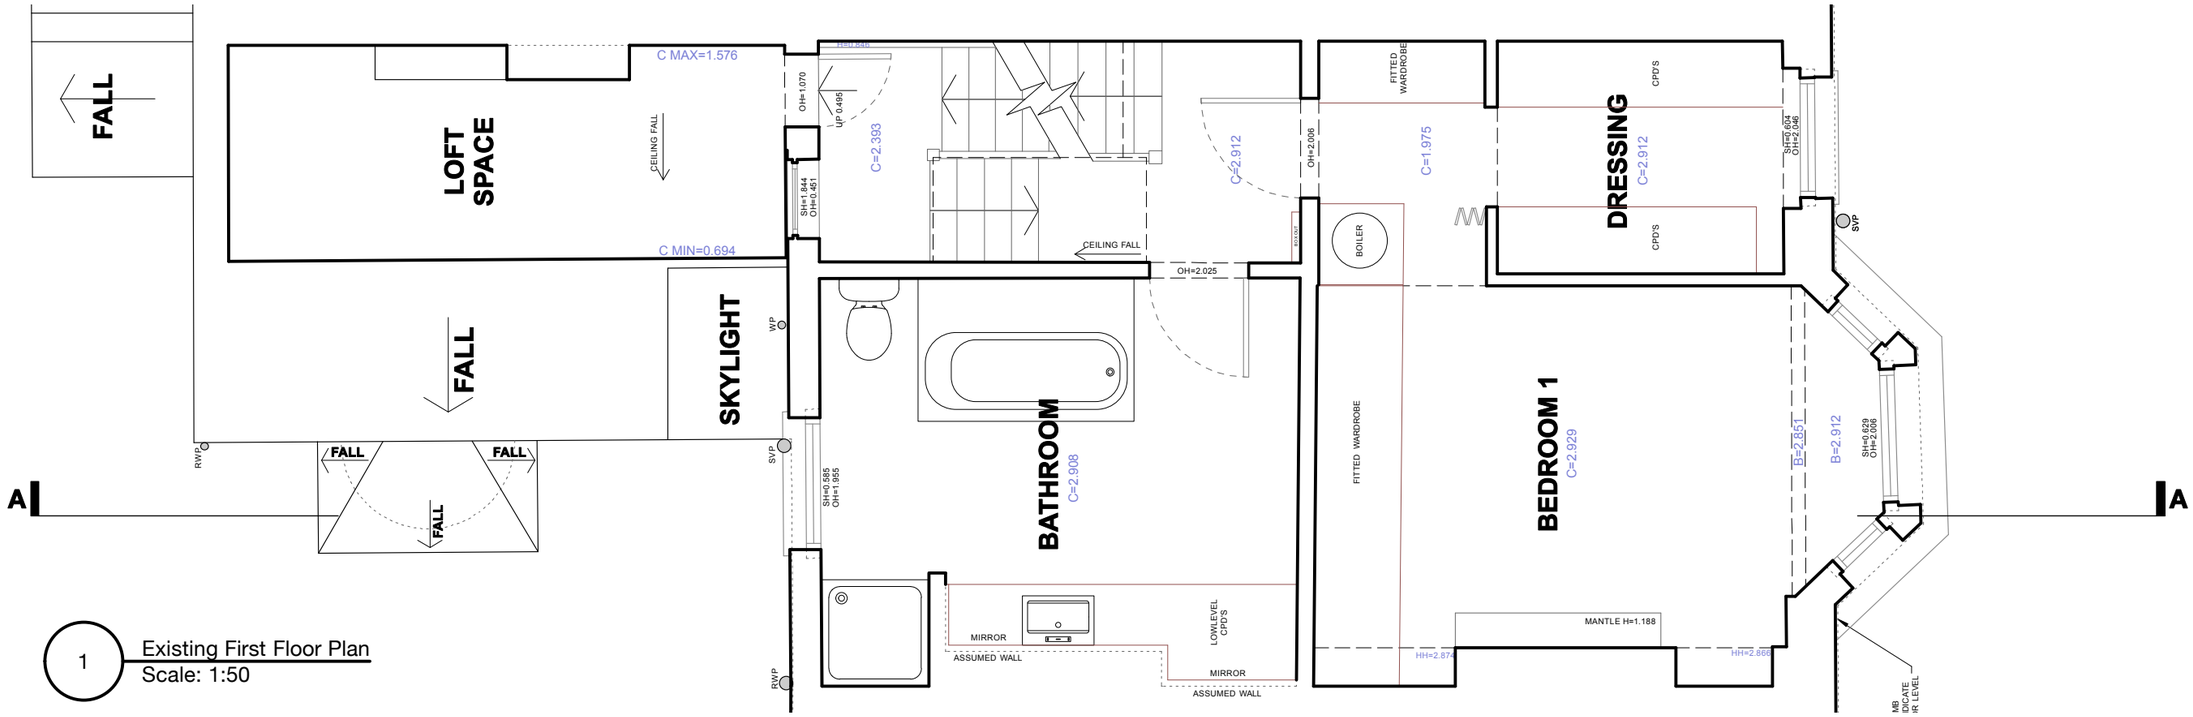

1 Existing First Floor Plan
Scale: 1:50

0 2 3 4 M

16 Raveley Street NW5 2HU
Existing First and Second Floor Plans
1:50 at A3
January, 2017

03_1003
PLANNING ISSUE