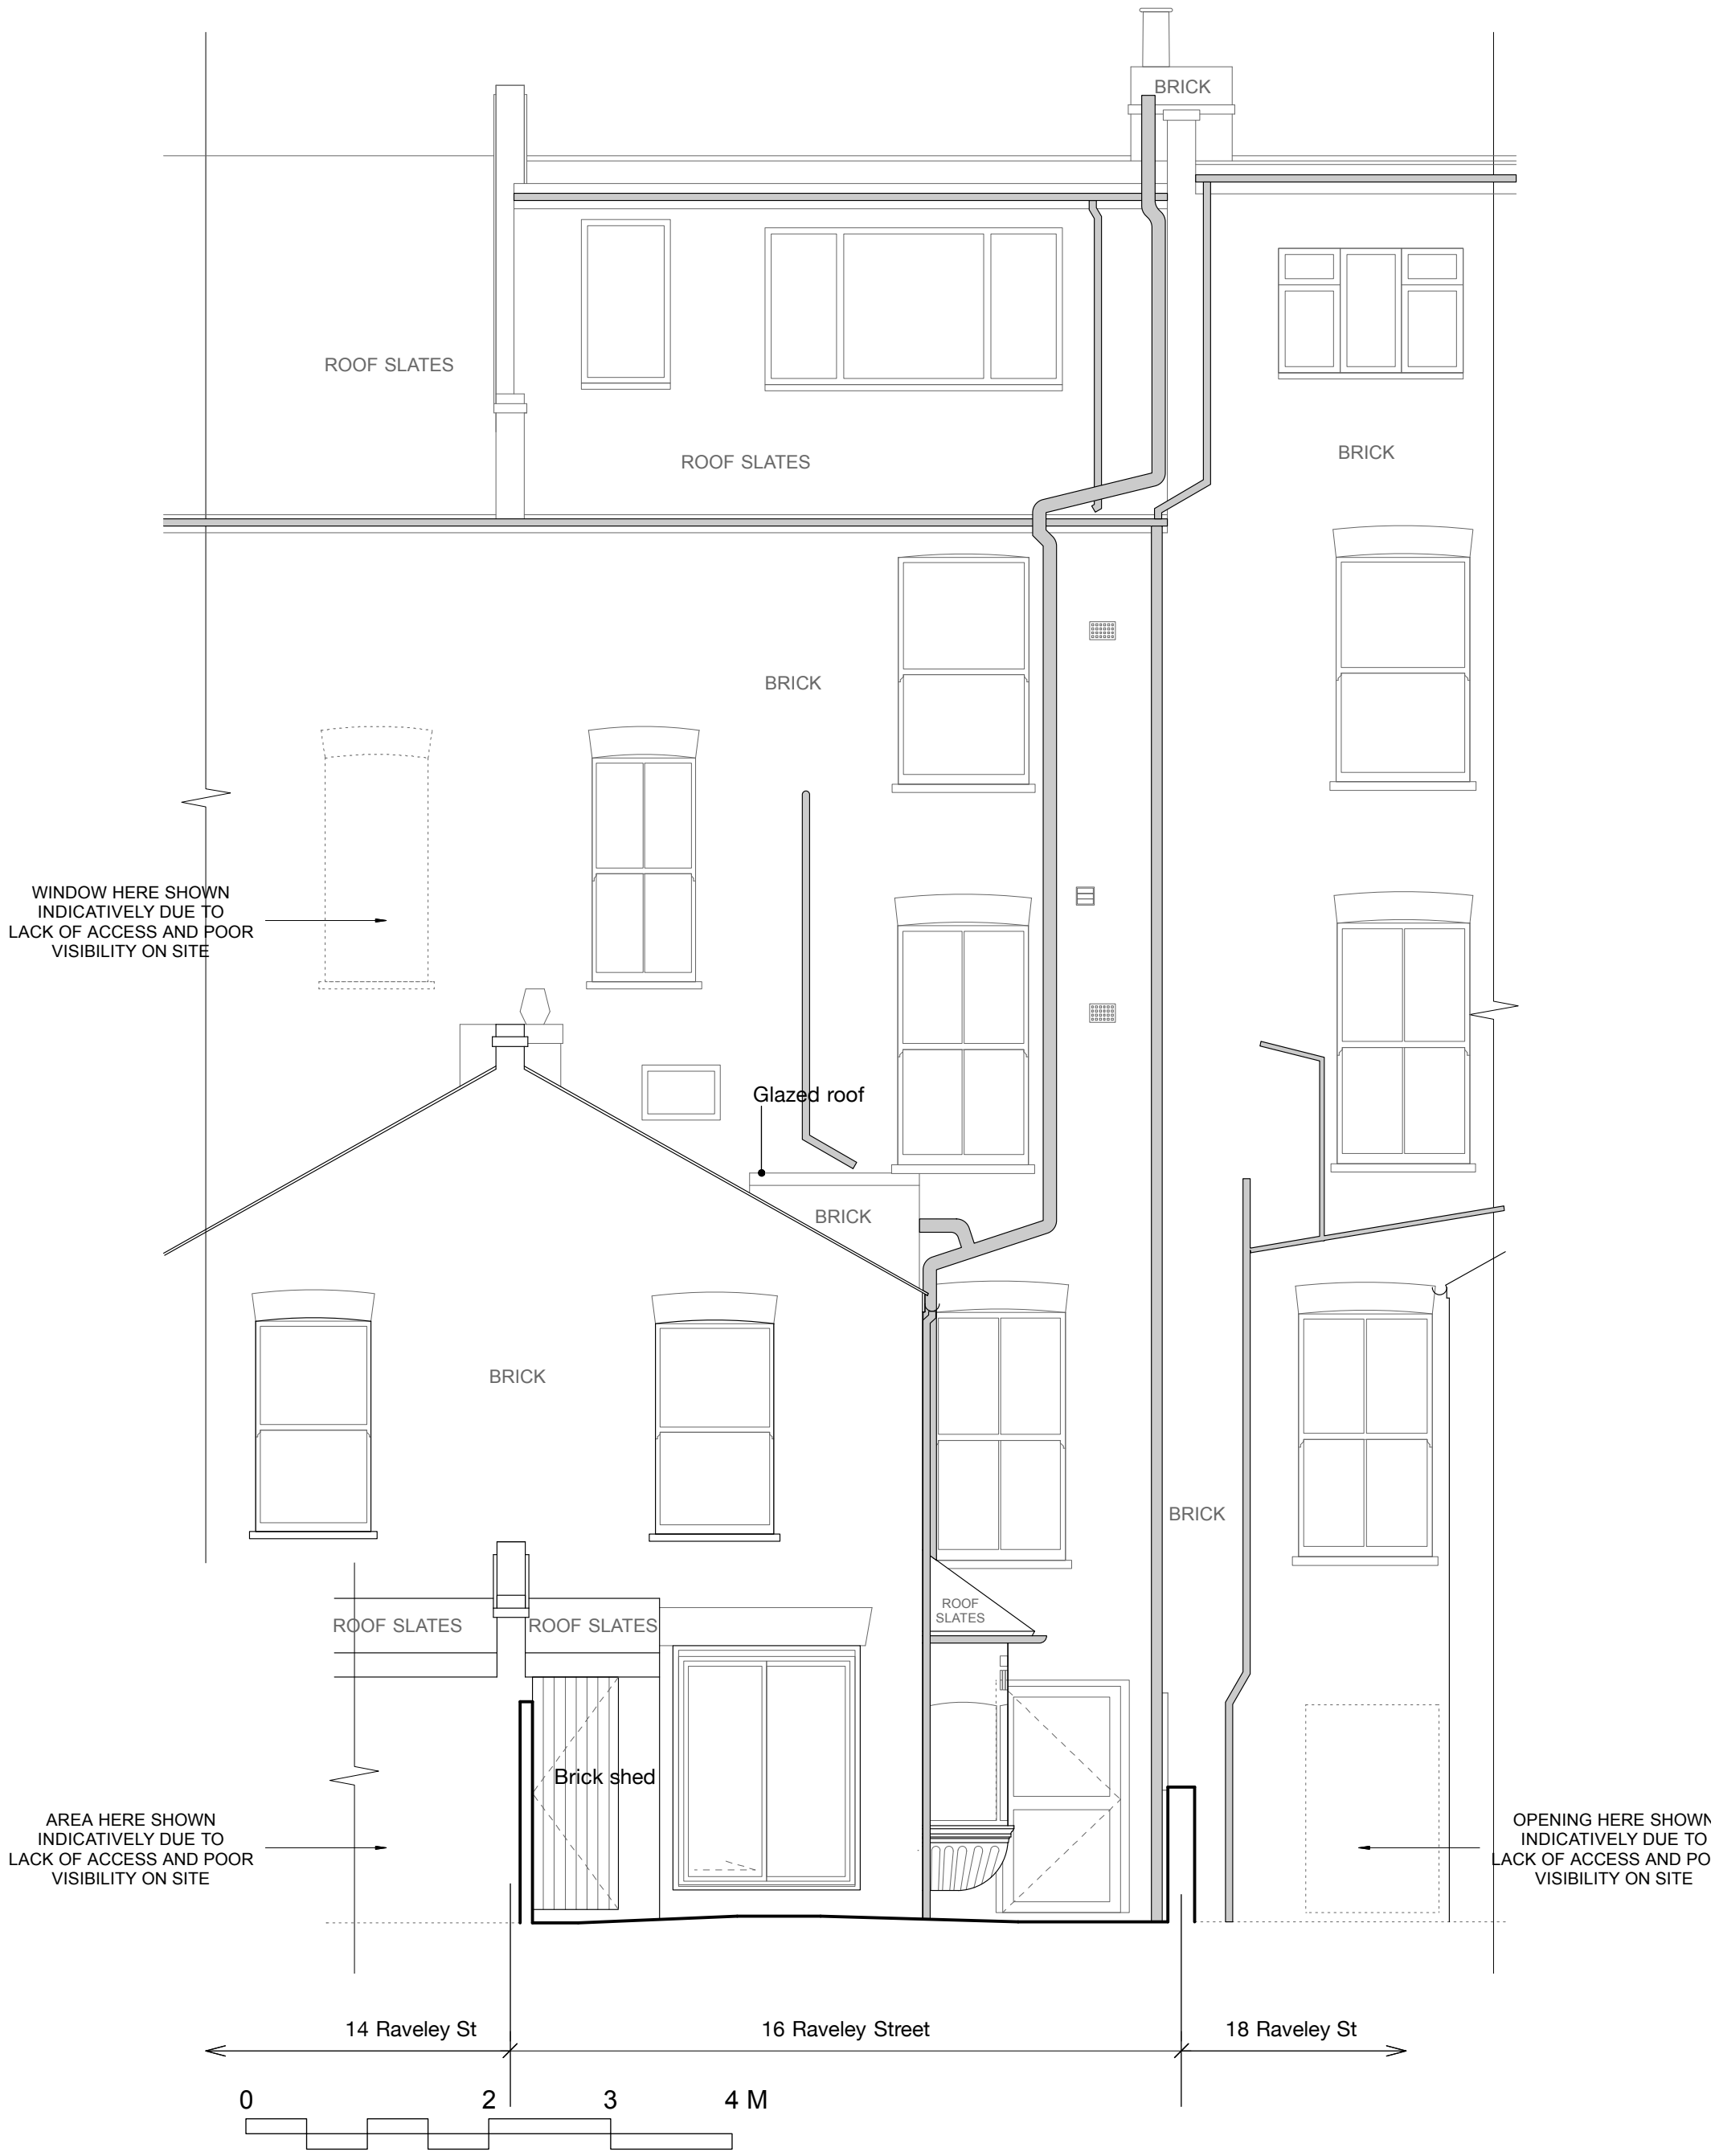

16 Raveley Street NW5 2HU
Existing Rear Elevation
1:50 at A3
January, 2017

03_1006
PLANNING ISSUE