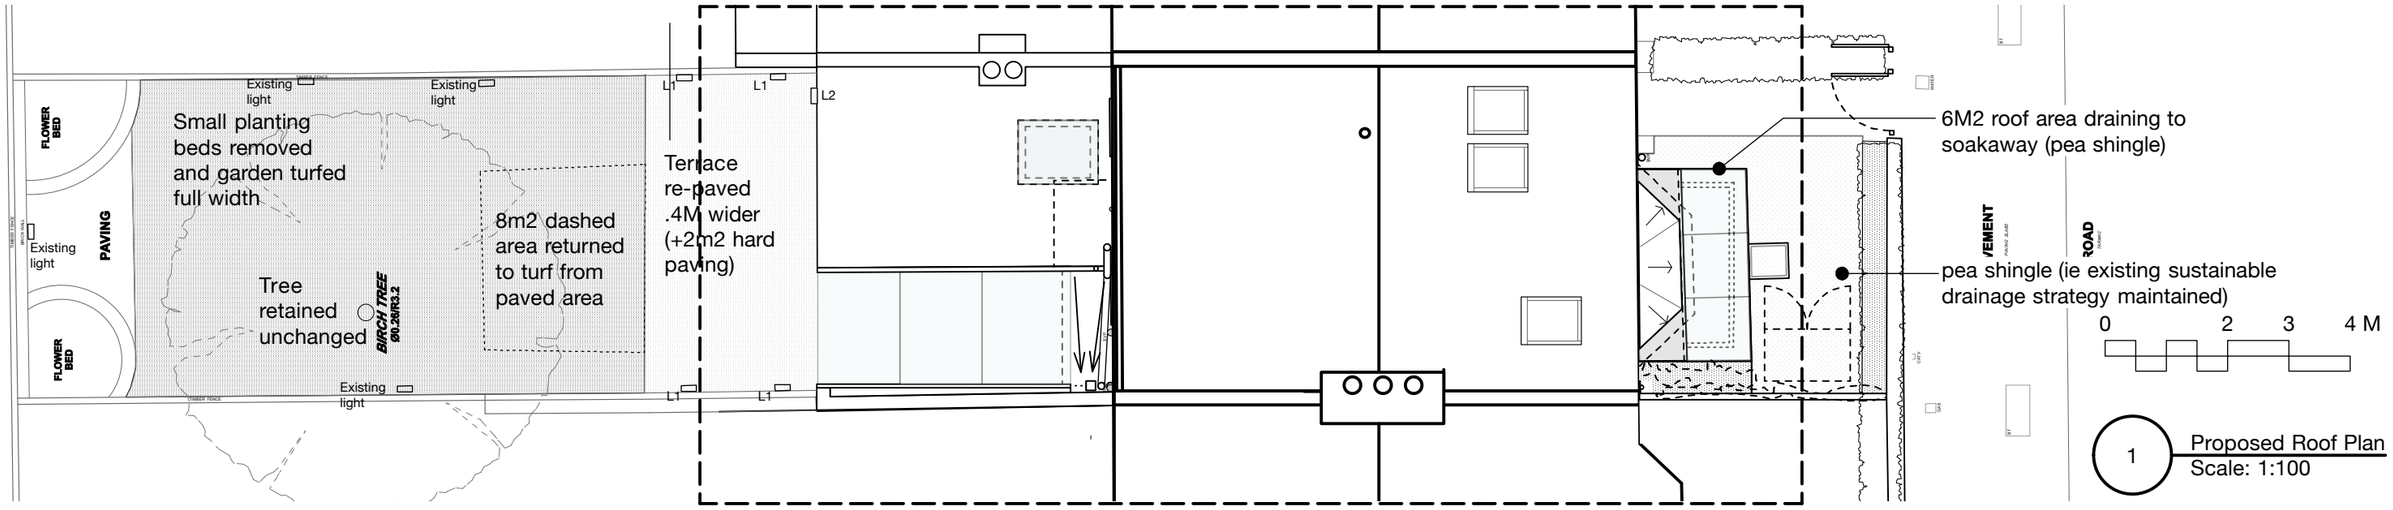

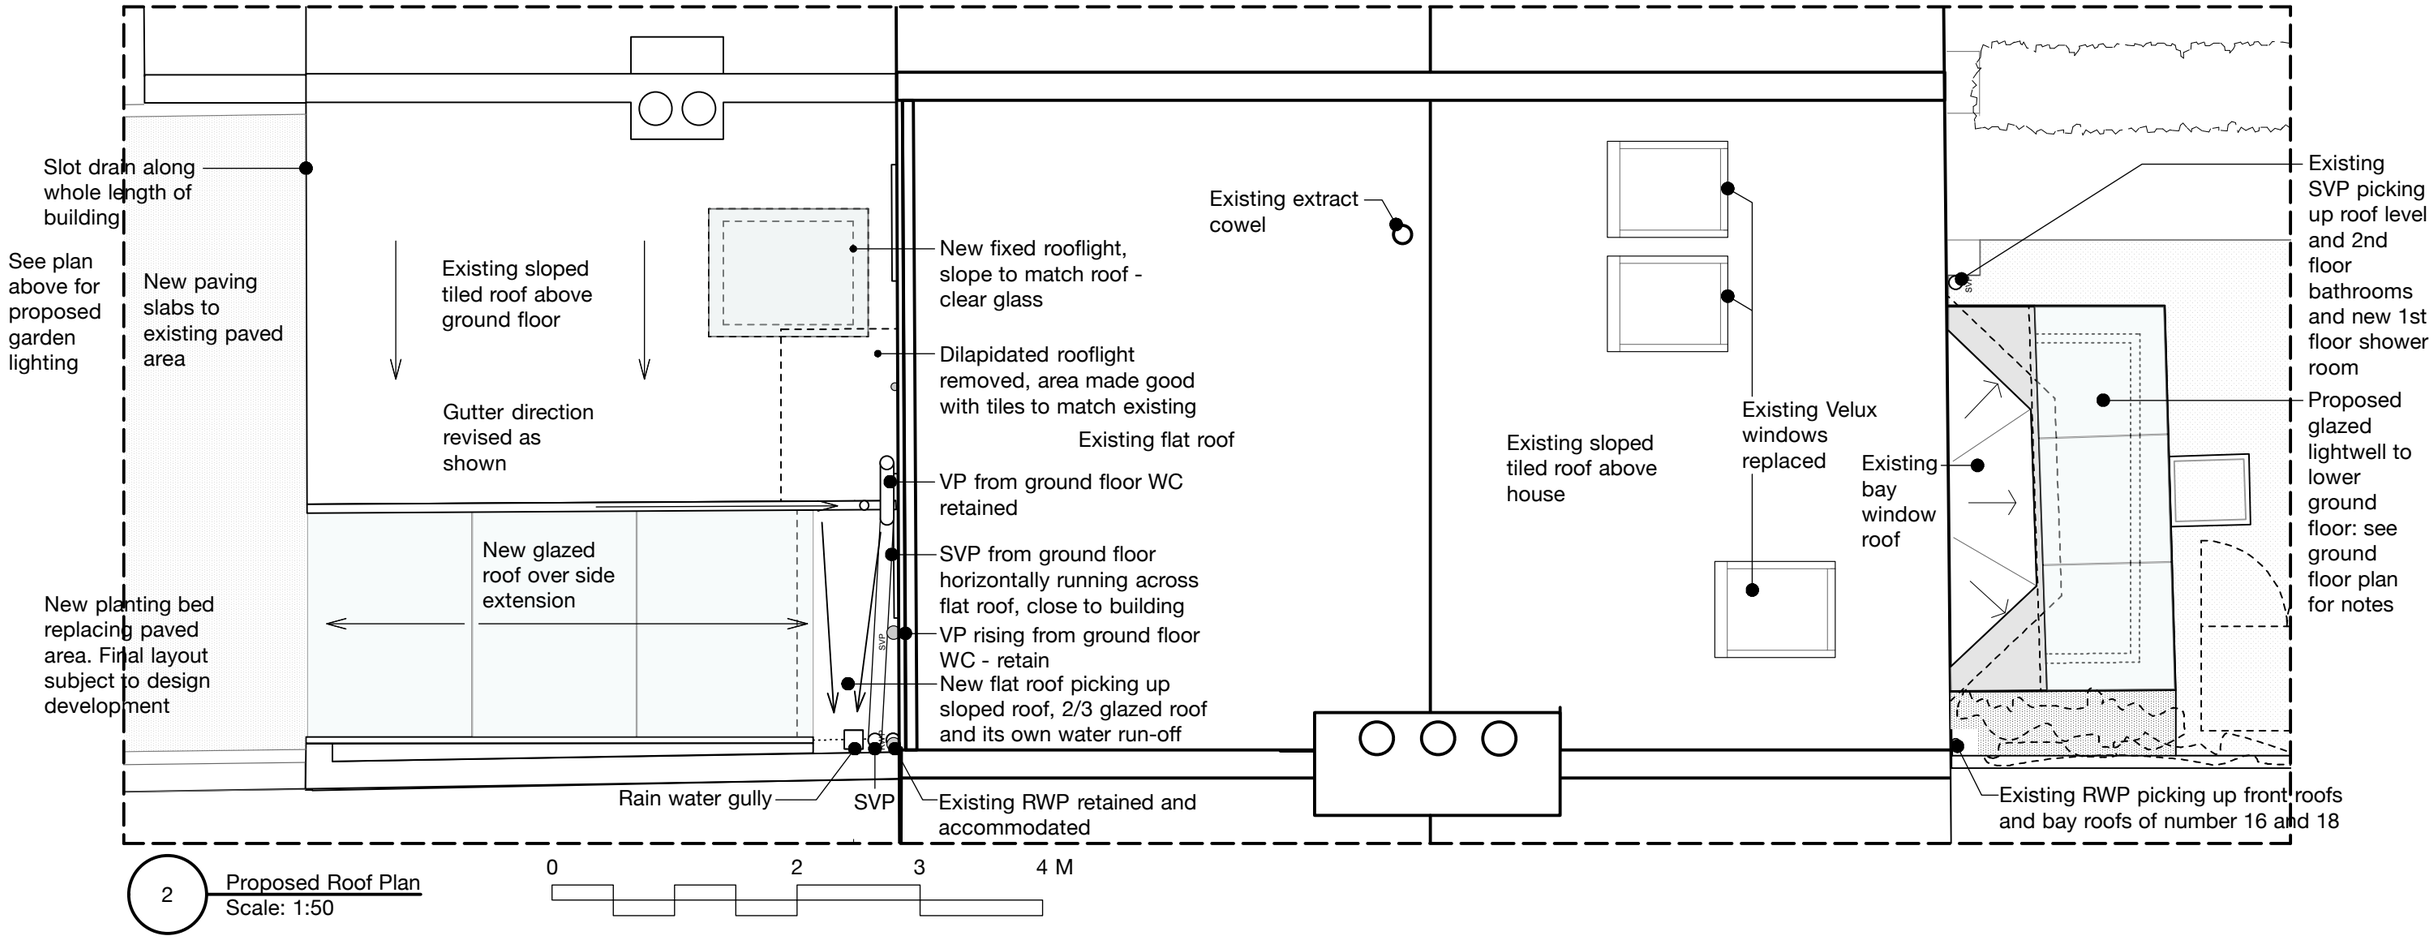

Do not scale

Lucy Read Architects
13 Retcar Place N19 5TT lucyread@icloud.com 07779 789 268

L1 - Wall hung downlighters providing amenity lighting to terrace
L2 -Existing motion sensor security light with manual override relocated

16 Raveley Street NW5 2HU
Proposed Roof Plan / Site Plan
1:100 and 1:50 at A3
January, 2017

03_2004
STAGE 3 / PLANNING ISSUE