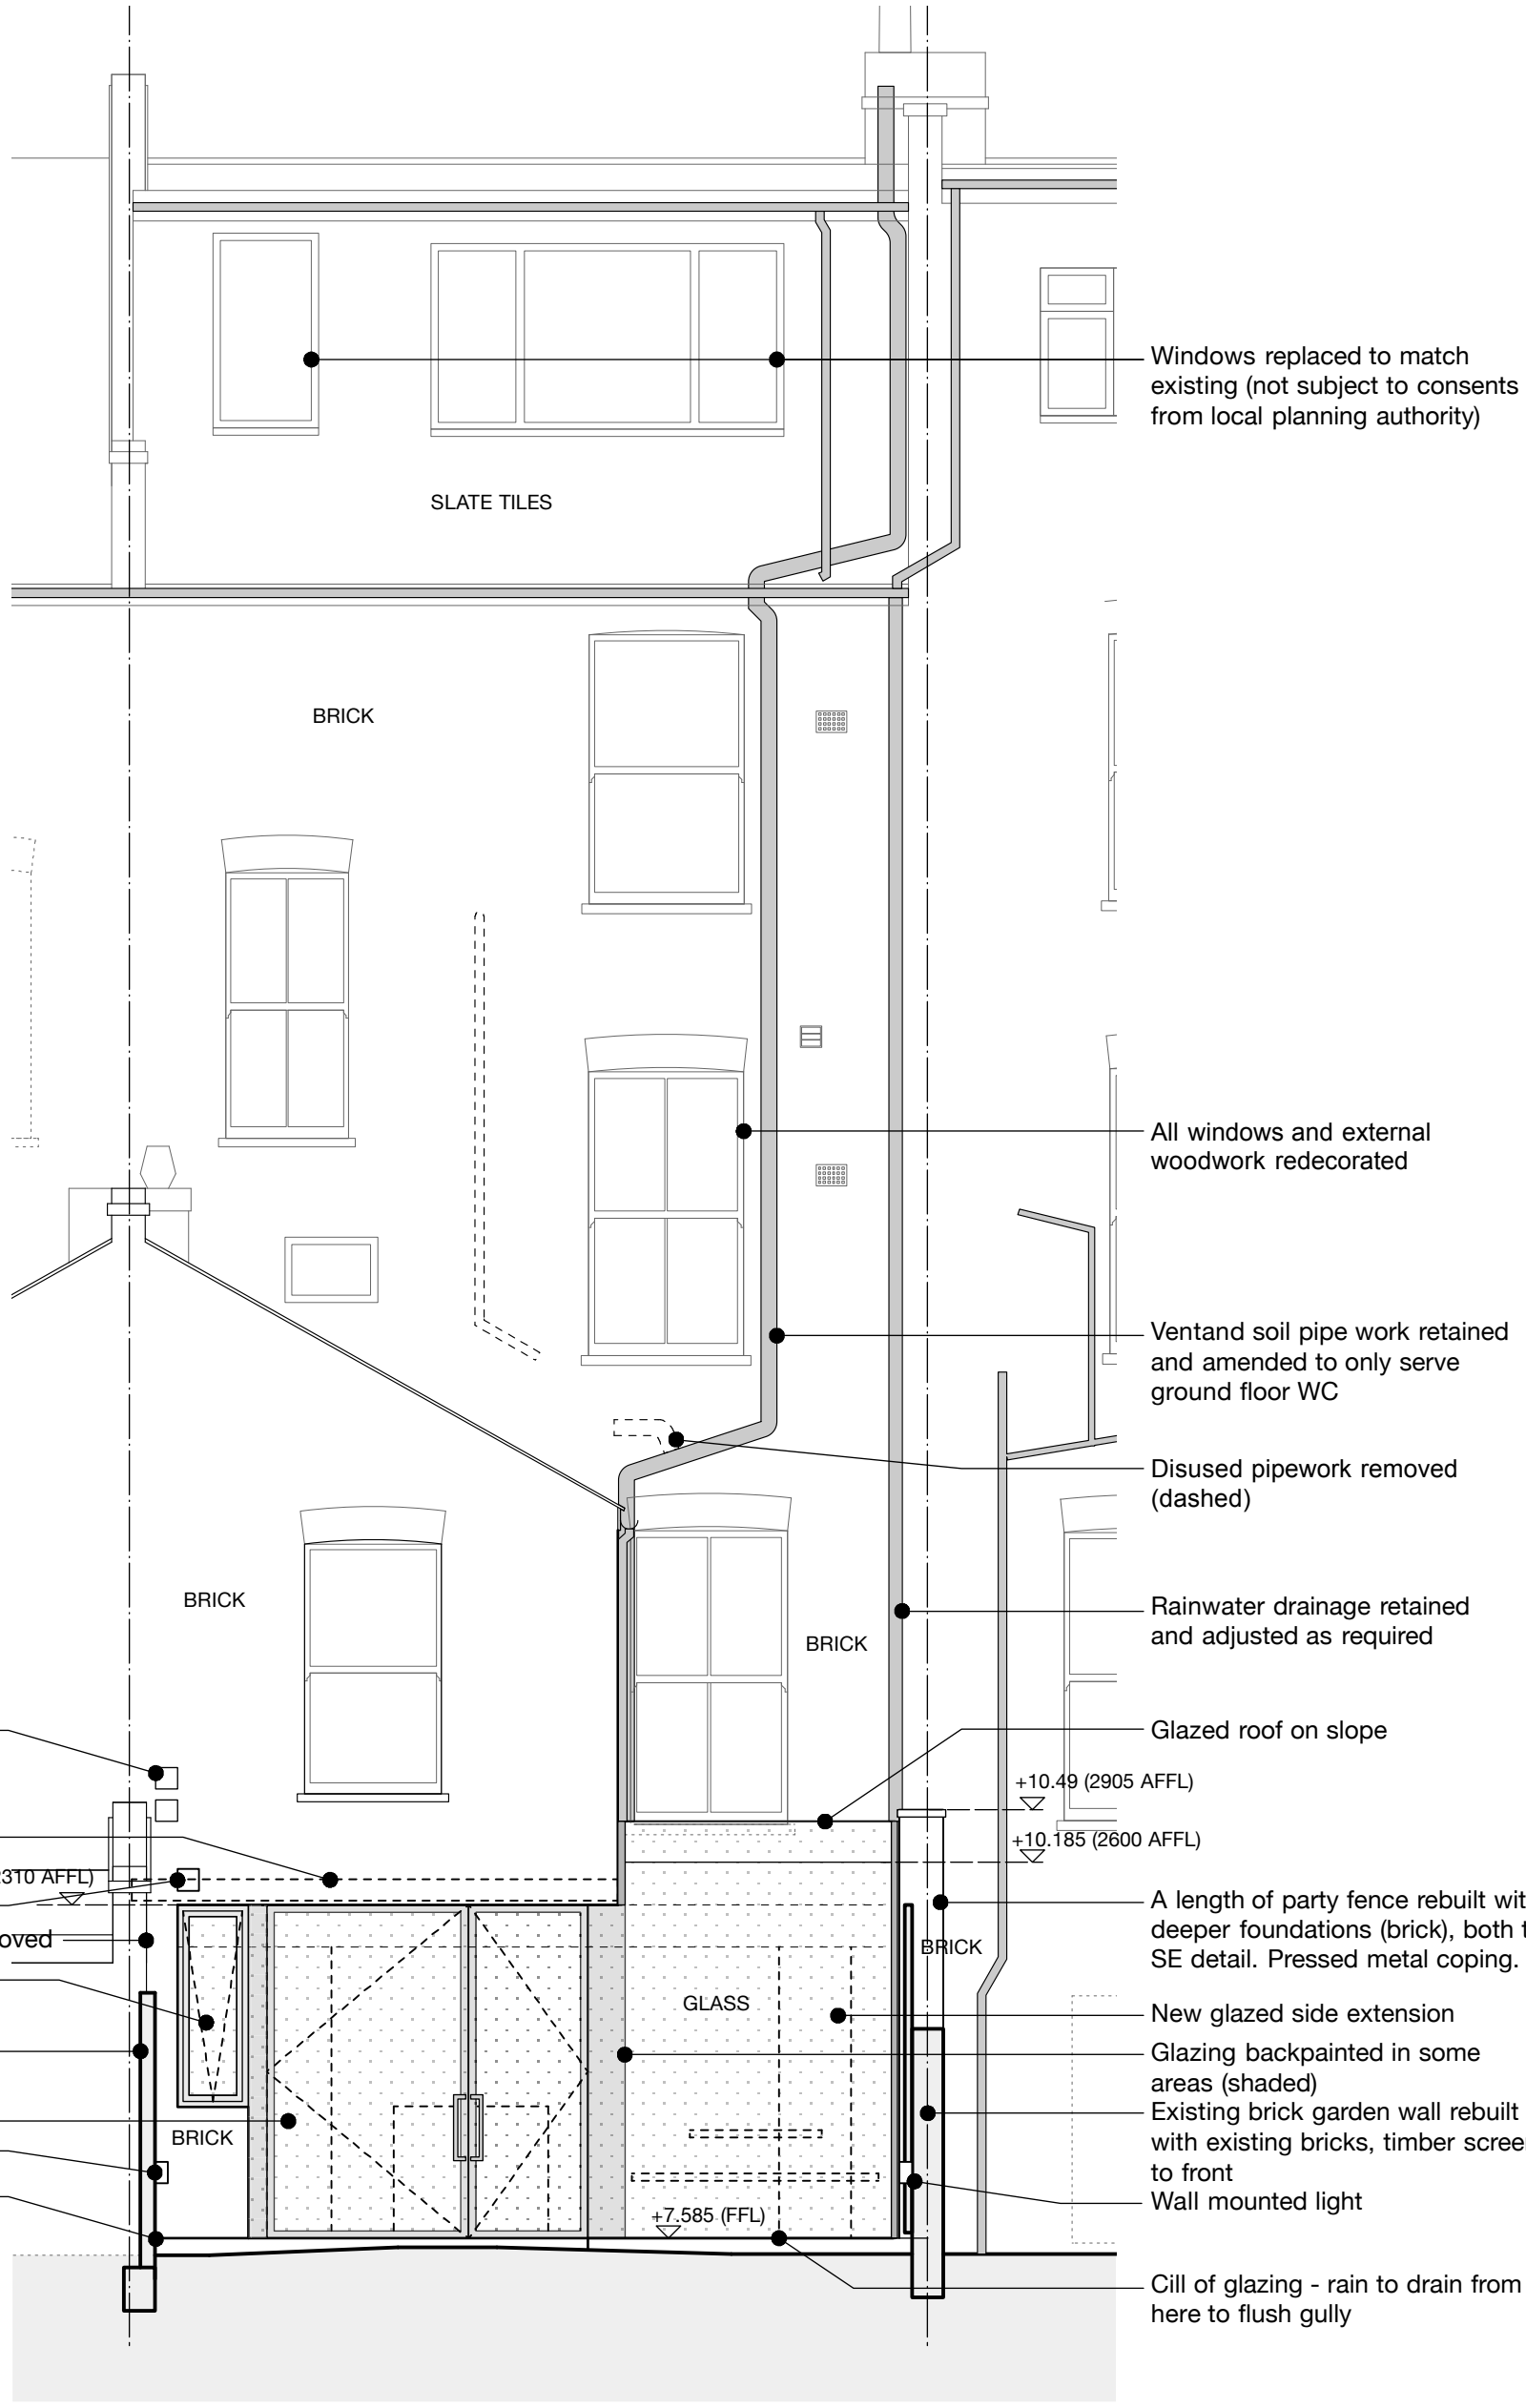


REV C / 12 01 17 / Planning Issue
REV B / 08 01 17 / Stage 3
REV A / 16 12 16 / Interim Stage 3 planning sign-off

Do not scale

**Lucy Read Architects**
13 Retcar Place N19 5TT lucyread@icloud.com 07779 789 268

16 Raveley Street NW5 2HU
**Proposed Rear Elevation**
1:50 at A3
November 8, 2016

**03_6001 REV C**
PLANNING ISSUE