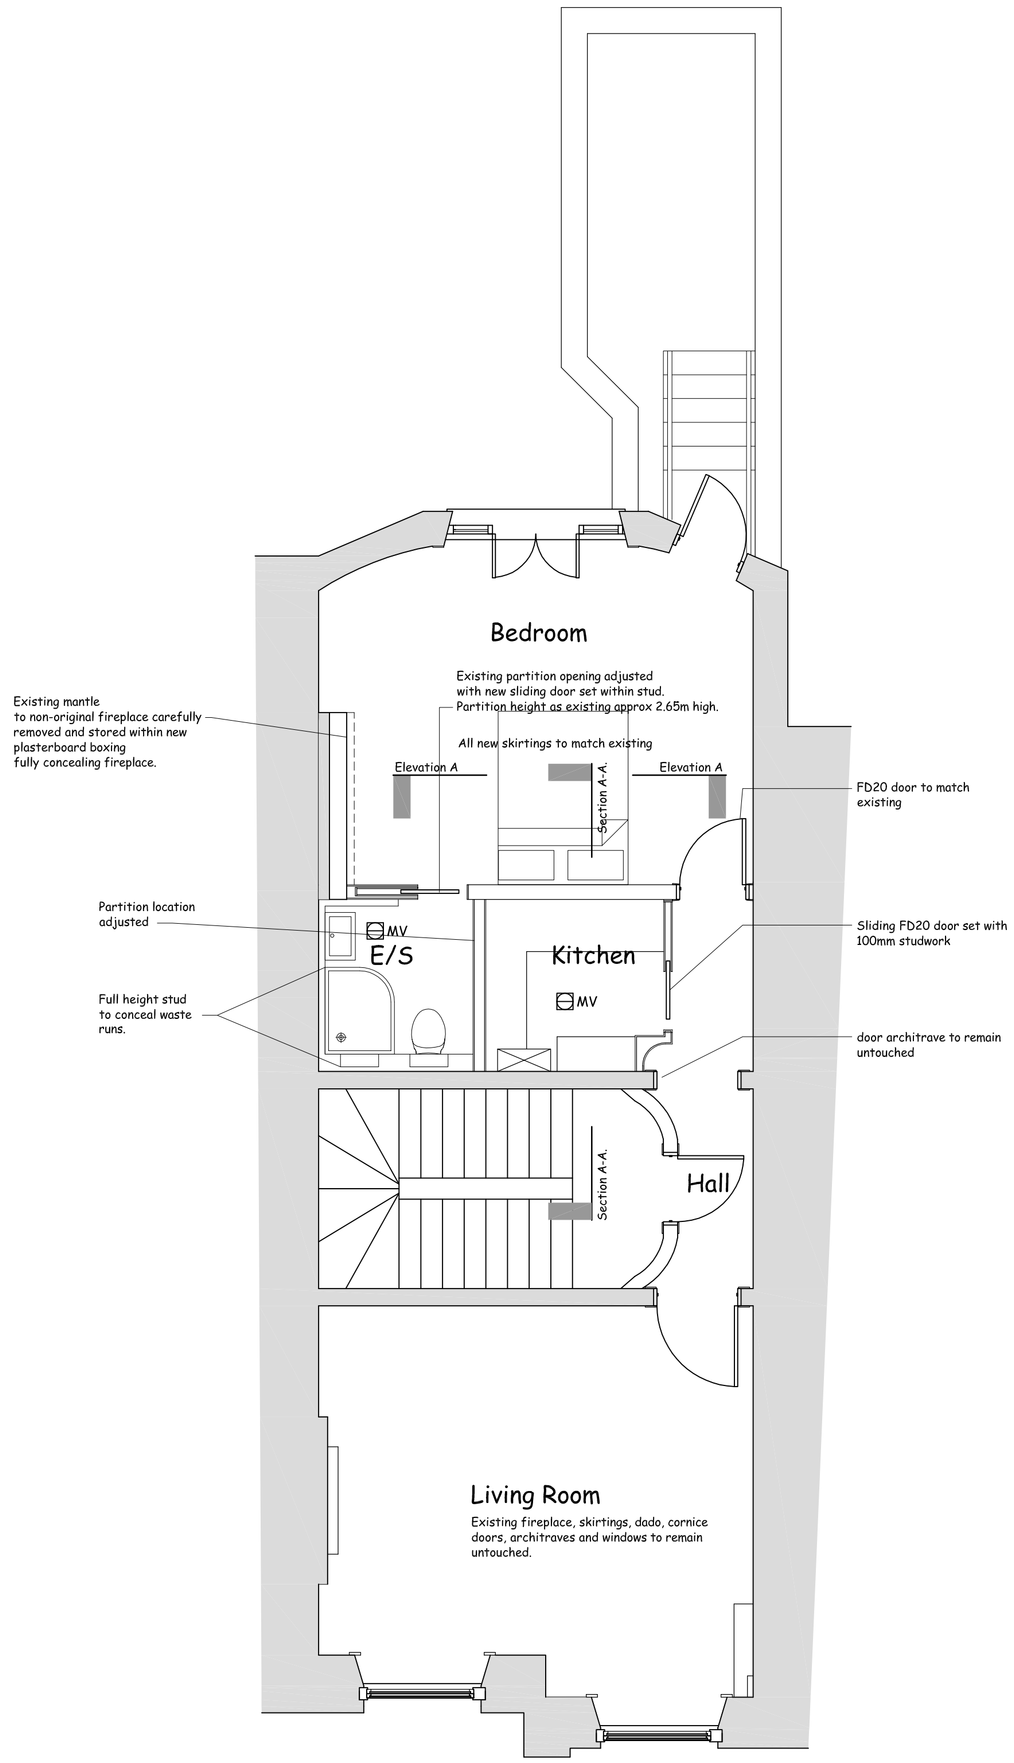

PROPOSED FLOOR PLAN

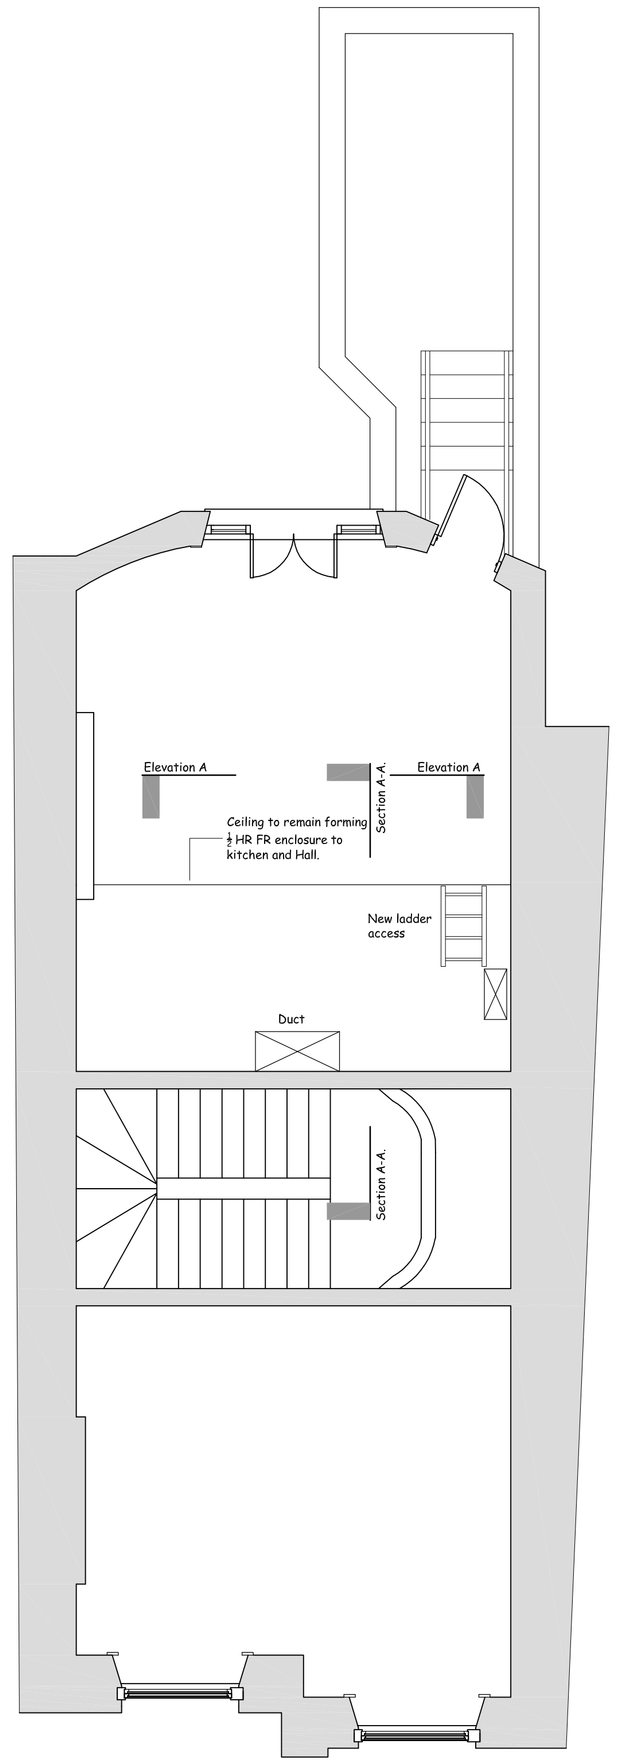

PROPOSED UPPER CEILING STORAGE AREA

NOTES :

Existing building fabric - original

Existing internal partitioning - secondary

Photo reference

Internal item to be removed

Heat detector

Mechanical Vent

Note: The original built fabric will remain untouched.

All alteration works are to be internal with no alterations to the external facade proposed.

This drawing is to support the application for listed building consent.

Rev	Date	Revision

Project :

Flat 3
12 Mecklenburgh Sq
London
WC1N 2AD

Drawing Title

Proposed plans

dtm
design and technical management
67a High street
Burnham
Bucks

Drawn :	Scale:	Date :
R.F	1:50 @ A1	Nov 2016

Drawing No. :	Rev :
370-02	P5