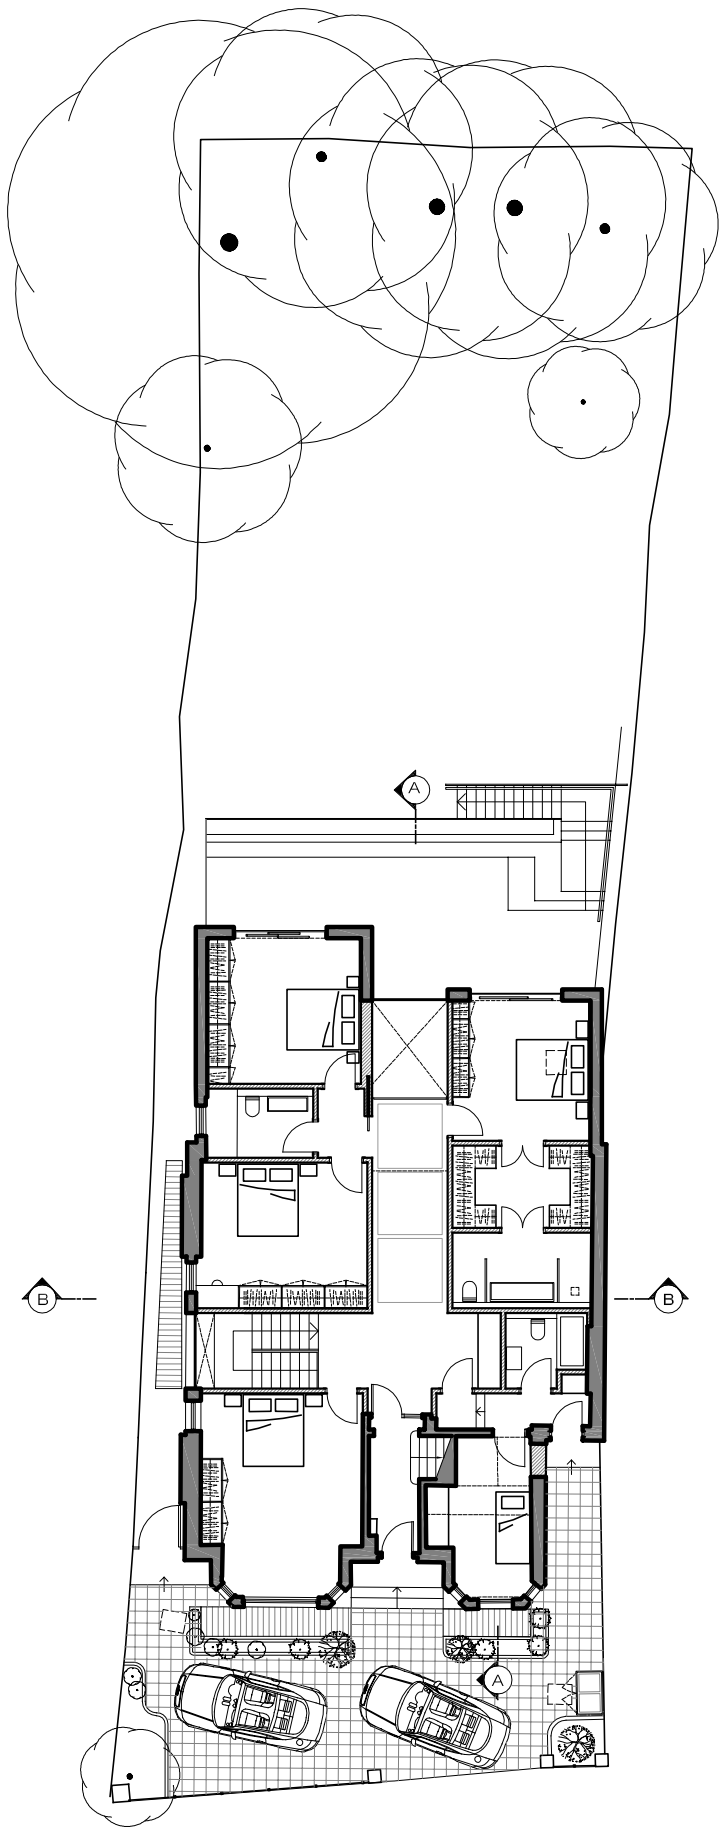

PROPOSED
Ground Plan
SCALE 1/200@A3 PA-02

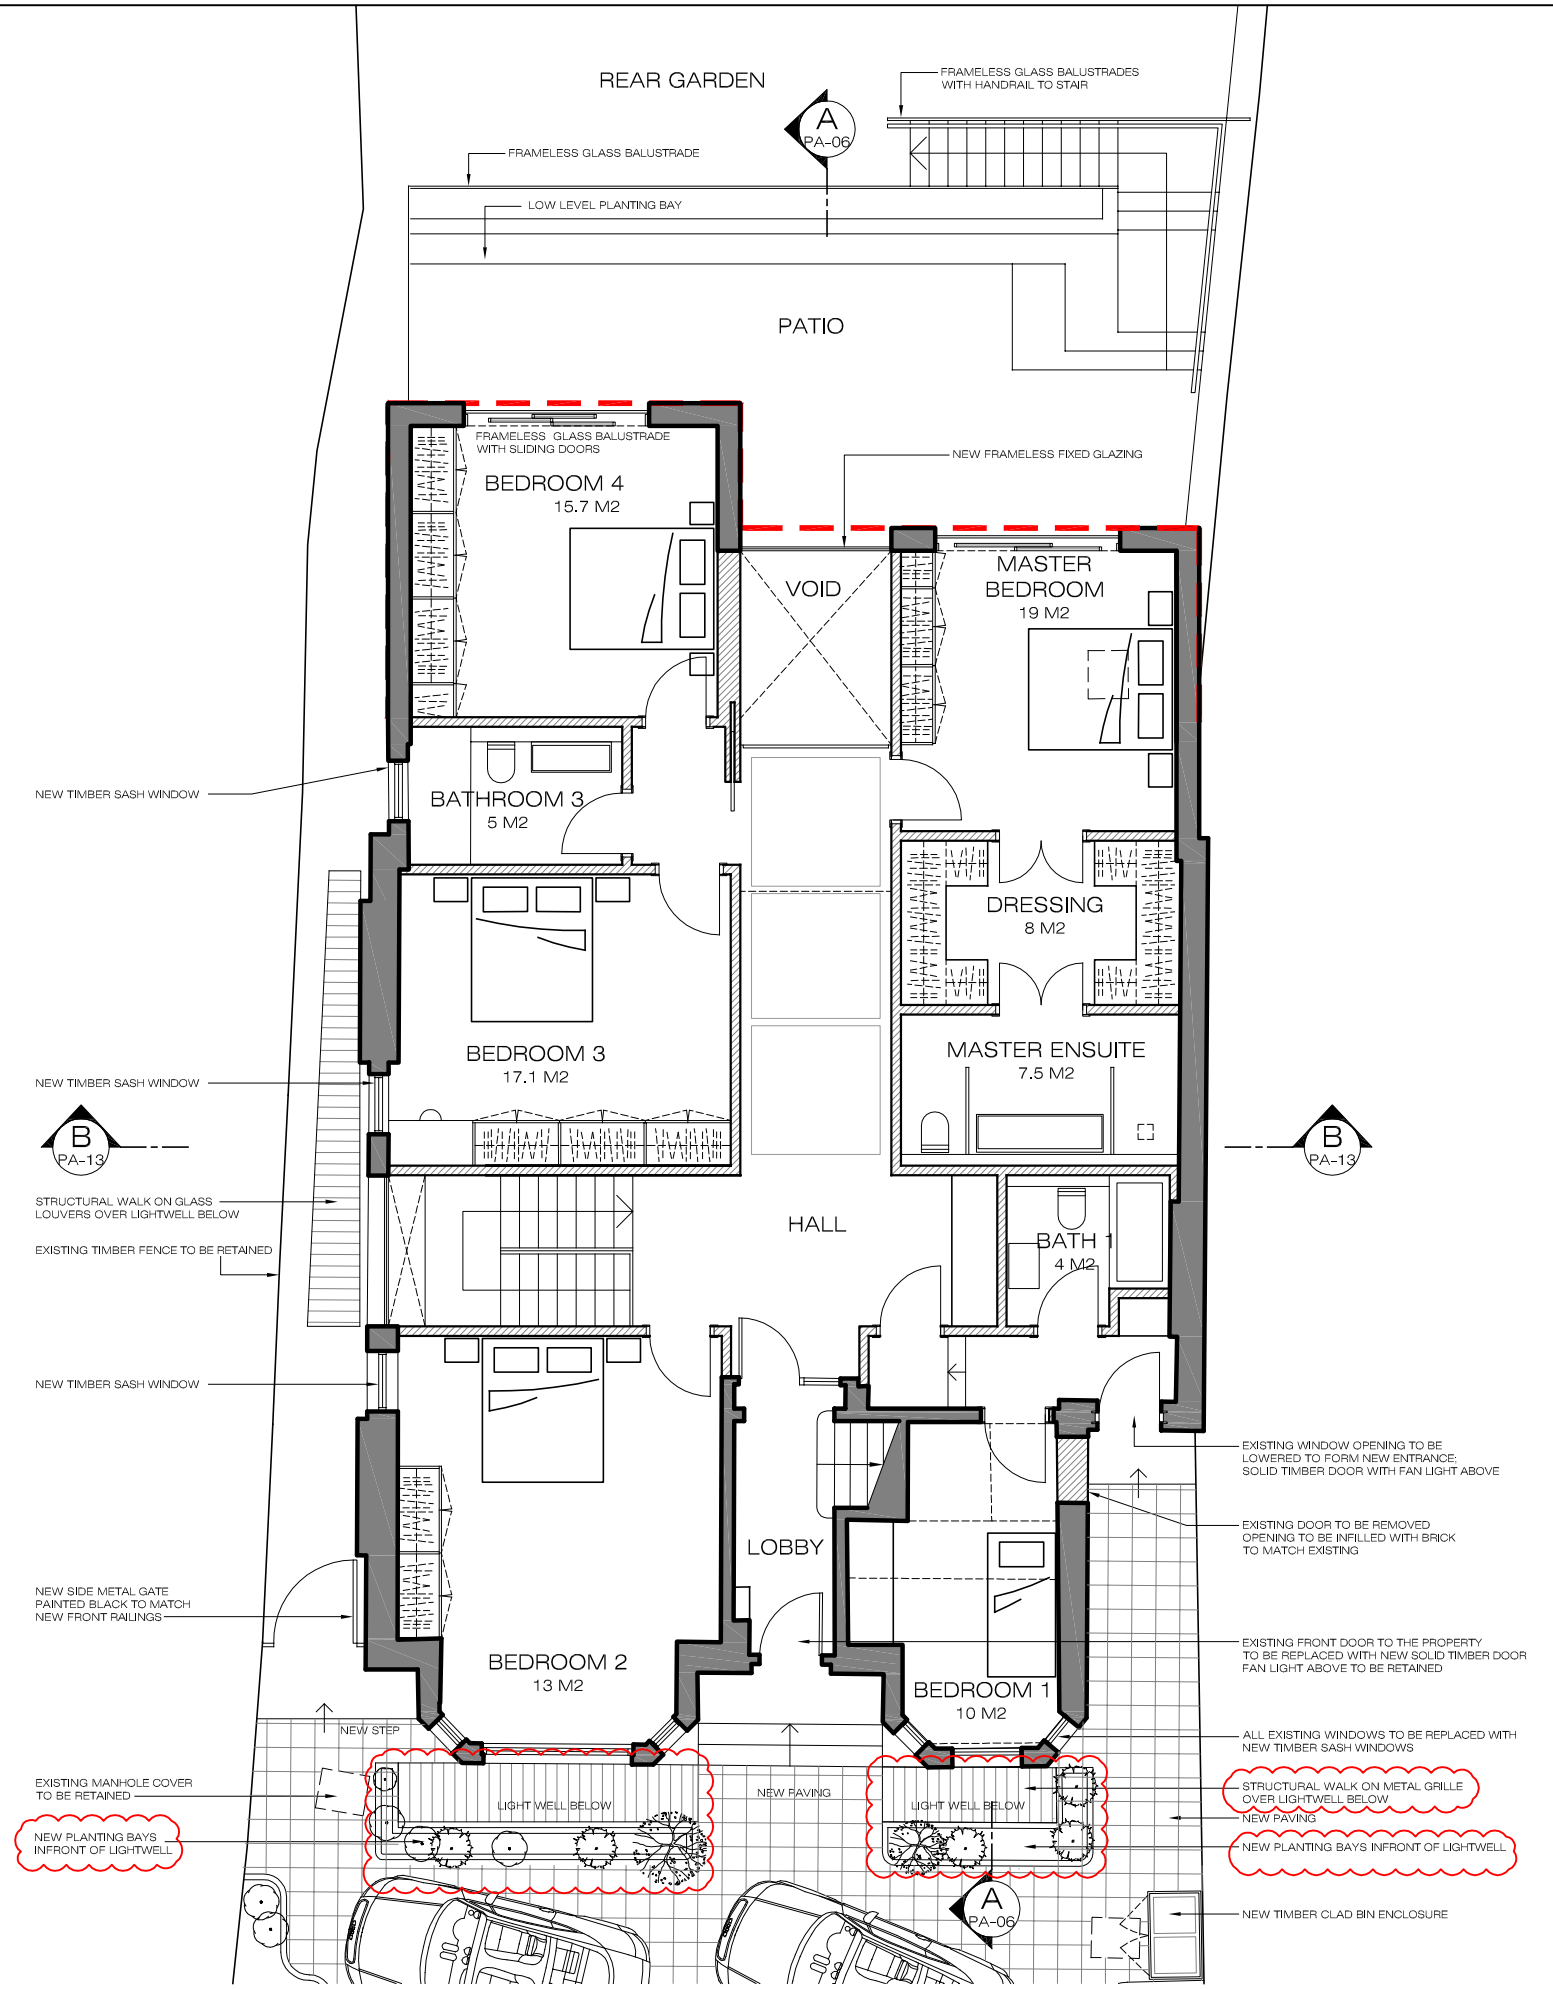

PROPOSED
Ground Plan
SCALE 1/100@A3 PA-02

0 2 4 6 8 10m

XUL ARCHITECTURE

Ground Floor Office
33 Belsize Lane
London NW3 5AS

Office: +44 (0) 207 431 9014
s.sandler@xularchitecture.co.uk
www.xularchitecture.co.uk

PLEASE NOTE:

1. ALL DIMENSIONS TO BE CHECKED ON SITE BEFORE FABRICATION.
2. CONTRACTOR TO REFER TO ENGINEER'S DRAWINGS BEFORE PROCEEDING WITH WORKS.
3. ALL DRAWINGS AND DESIGNS ARE COVERED BY DESIGN RIGHT (INTELECTUAL PROPERTY), AND MAY NOT BE DISTRIBUTED, COPIED OR ISSUE WITHOUT WRITTEN PERMISSION OF XUL ARCHITECTURE.
4. ALL DESIGN CONCEPTS ARE THE SOLE PROPERTY OF XUL ARCHITECTURE AND NO ADAPTATIONS, REPRODUCTIONS OR COPIES MAY BE MADE WITHOUT WRITTEN PERMISSION OF XUL ARCHITECTURE.
5. THESE DRAWINGS ARE SUBJECT TO ANY VARIATION REQUIRED OR RECOMMENDATION BY ANY STATUTORY AUTHORITY, OR FOR THE BETTER CARRYING OUT OF THE WORKS.
6. SAMPLES TO BE PROVIDED BY CONTRACTOR FOR XUL ARCHITECTURE APPROVAL.
7. ALL FINISHES TO XUL ARCHITECTURE SATISFACTION.
8. ALL DRAWINGS TO BE APPROVED BY XUL ARCHITECTURE BEFORE CONSTRUCTION.

ADDITIONAL NOTES:

REVISIONS

No	Date	Description Issue For	issue By
00	25/05/16	INFORMATION	JH
01	26/05/16	INFORMATION	JH
02	27/05/16	INFORMATION	JH
03	01/06/16	INFORMATION	JH
04	03/06/16	PLANNING	JH
05	28/06/16	PLANNING	AM
06	18/07/16	PLANNING	AMG
07	25/07/16	PLANNING	AMG
08	26/01/17	PLANNING	AMG

Client
PRIVATE CLIENT

Project
12 Platt's Lane
NW3 7NR

Title
PROPOSED
Ground Floor Plan

Scale	Dwg. No.	Rev.
1/100@A3	PA-02	08
Date 26/01/17		
Drawn AM	Project Number 1610	
Checked CC		