KEY PLAN

1:1250

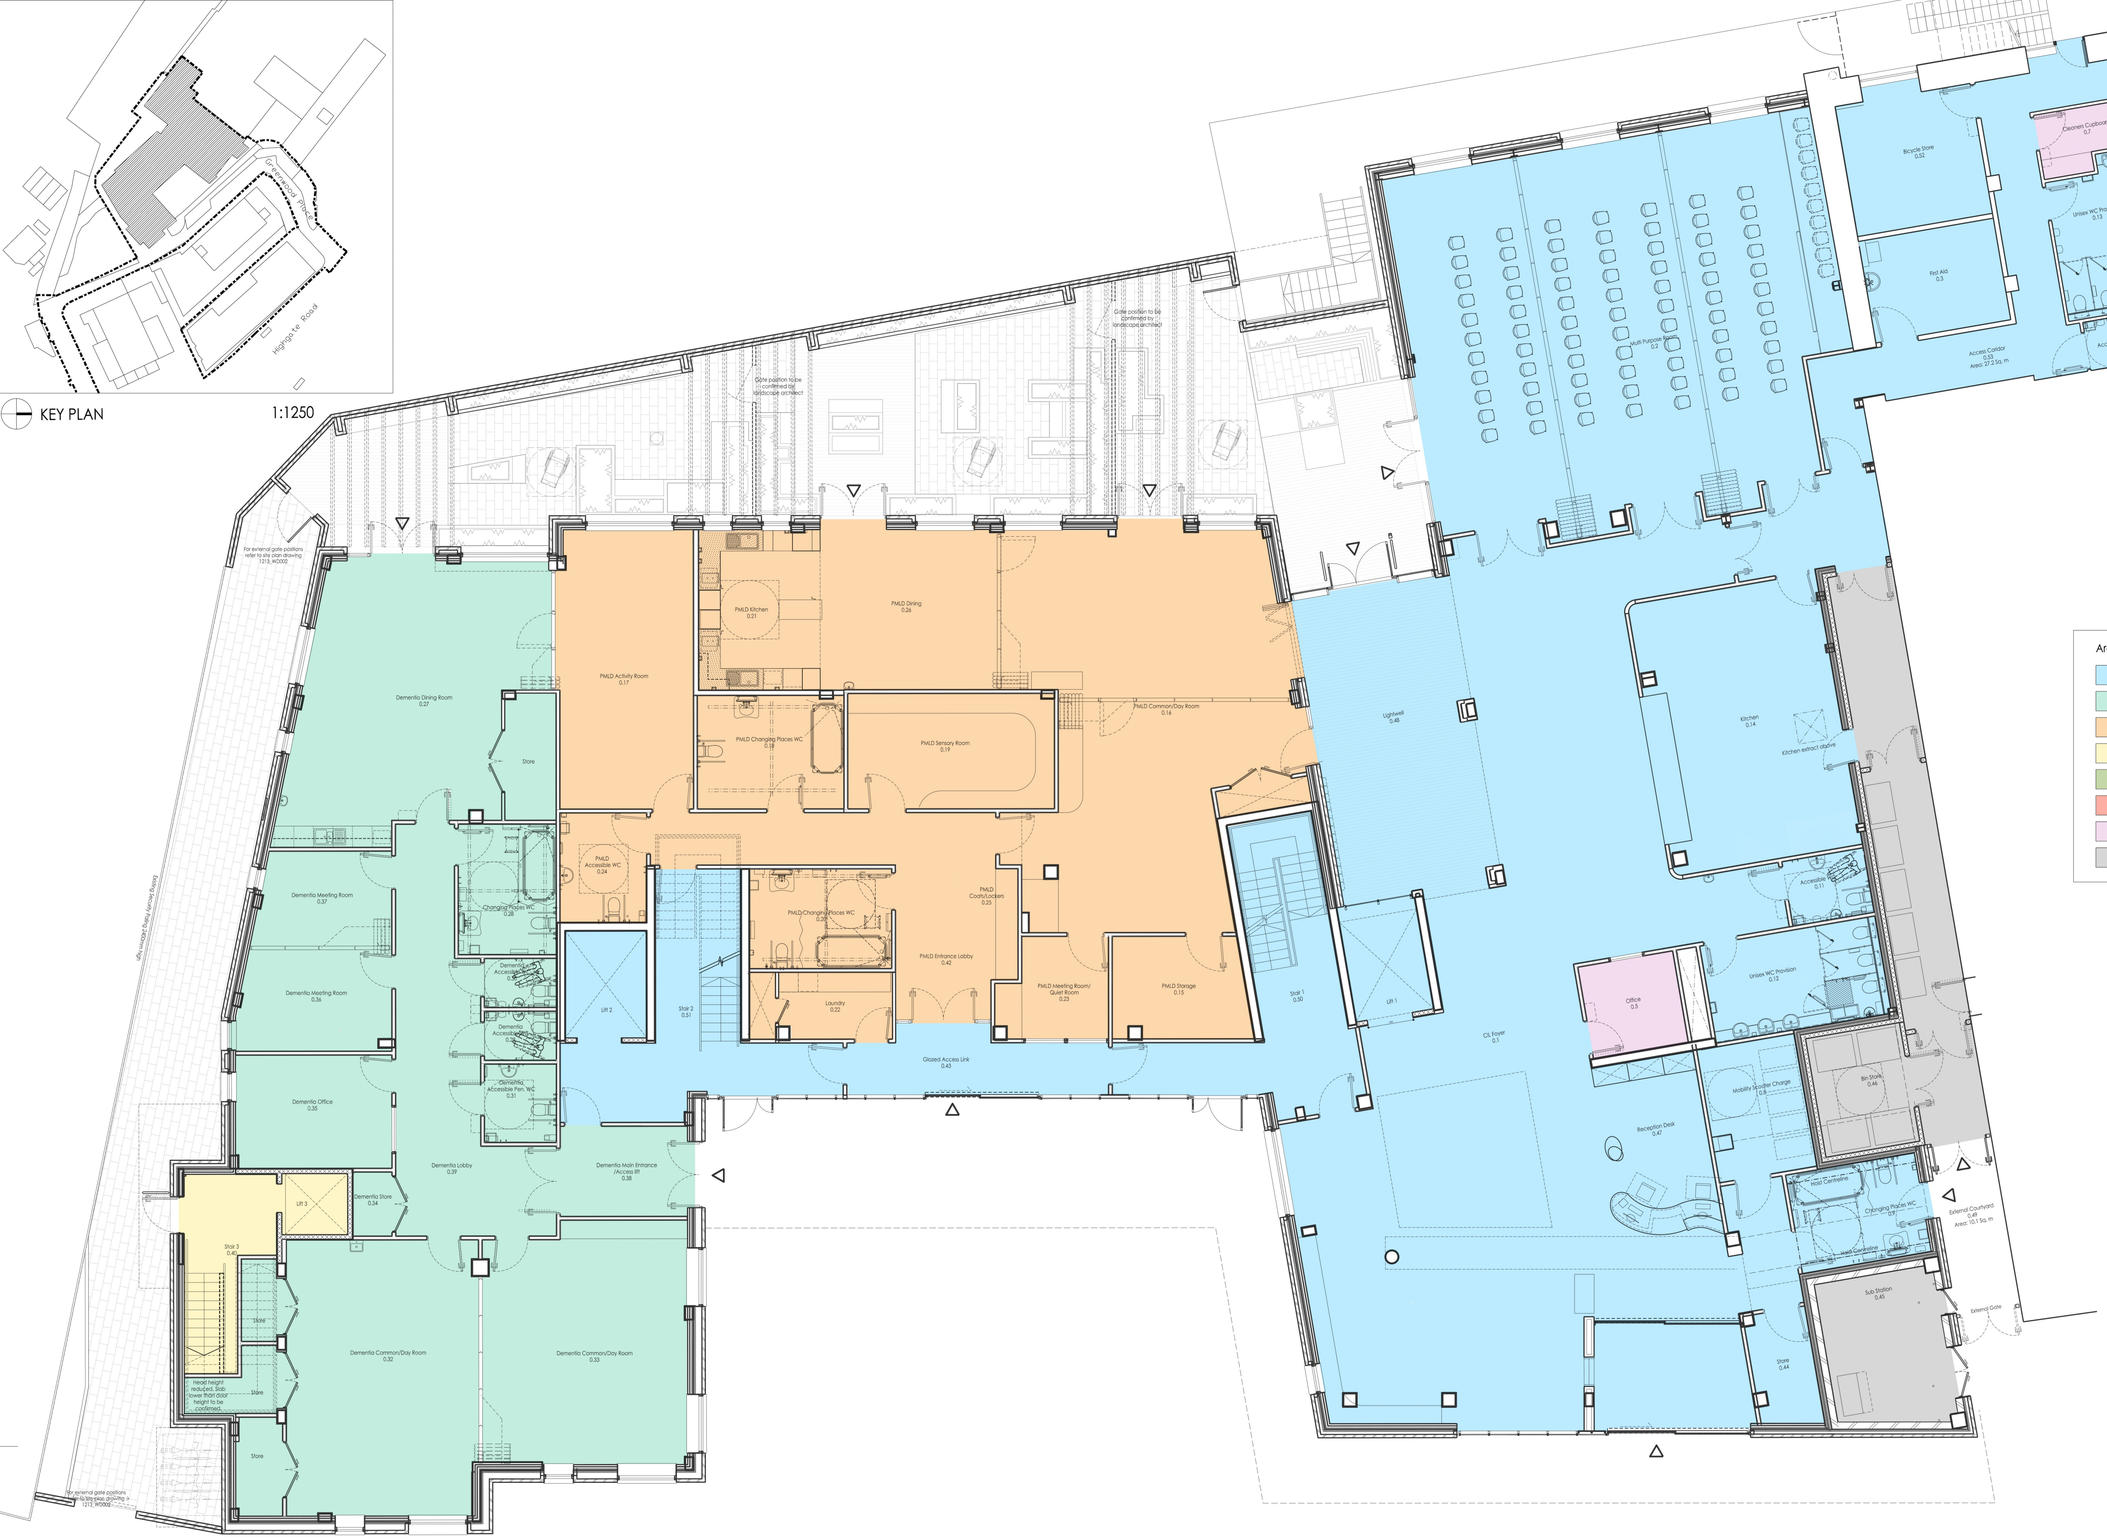

GENERAL NOTES

FIGURED DIMENSIONS ARE TAKEN TO STRUCTURE UNLESS INDICATED OTHERWISE.
ALL DIMENSIONS TO BE CHECKED ON SITE PRIOR TO COMMENCEMENT OF WORK.
DRAWING TO BE READ IN CONJUNCTION WITH ALL OTHER ARCHITECT'S DRAWINGS, CONSULTANTS AND SPECIALISTS DRAWINGS, CONSTRUCTION NOTES, SPECIFICATIONS AND EMPLOYER'S REQUIREMENTS WHERE APPLICABLE.
ANY DISCREPANCY MUST BE BROUGHT TO THE ATTENTION OF PCKO, IF IN DOUBT, ASK.
ANY MODIFICATION TO THE DRAWING MUST BE CARRIED OUT BY PCKO.
THIS DRAWING REMAINS UNDER THE COPYRIGHT OF PCKO ARCHITECTS LIMITED. PLEASE OBTAIN PERMISSION BEFORE COPYING.
WHERE METHOD OF CONSTRUCTION INCORPORATES TIMBER/LIGHT GAUGE STEEL FRAME ALL ELEMENTS OF FRAME INCLUDING STUD LOCATIONS, NOGGINS, SHEATHING, LINTELS, TRUSSES AND WIND BRACING TO BE TO FRAME MANUFACTURER'S DESIGN, DETAIL AND SPECIFICATION.
ALL STRUCTURAL ELEMENTS ARE SHOWN INDICATIVELY. FOR ALL ELEMENTS OF STRUCTURE REFER TO STRUCTURAL ENGINEERS AND SPECIALIST SUB-CONTRACTOR/FABRICATOR'S DESIGN, DETAIL AND SPECIFICATION.
ALL MECHANICAL AND ELECTRICAL ELEMENTS ARE SHOWN INDICATIVELY. FOR ALL M&E INSTALLATIONS REFER TO BUILDING SERVICES ENGINEER'S AND SPECIALIST SUB-CONTRACTOR'S DESIGN, DETAIL AND SPECIFICATION.

LEGEND:

0.1. CIL Foyer
0.2. Multipurpose Room
0.3. First Aid Room
0.5. Office
0.7. Cleaners Cupboard
0.8. Scooter Charge
0.9. Changing Places WC
0.10. Accessible WC Provision
0.11. Accessible WC Provision
0.12. Unisex WC Provision
0.13. Unisex WC Provision
0.14. Kitchen
0.15. PMLD Storage
0.16. PMLD Common/Day Room
0.17. PMLD Activity Room
0.18. PMLD Changing Places WC
0.19. PMLD Sensory Room
0.20. PMLD Changing Places WC
0.21. PMLD Kitchen
0.22. Laundry
0.23. PMLD Meeting/Quiet Room
0.24. PMLD Accessible WC
0.25. PMLD Coats/Lockers
0.26. PMLD Dining Room
0.27. Dementia Dining Room
0.28. Dementia Changing Places WC
0.29. Dementia Accessible WC
0.30. Dementia Accessible WC
0.31. Dementia Accessible WC
0.32. Dementia Common / Day Room
0.33. Dementia Common / Day Room
0.34. Dementia Store
0.35. Dementia Office
0.36. Dementia Meeting Room
0.37. Dementia Meeting Room
0.38. Dementia Main Entrance / Access Lift
0.39. Dementia Lobby
0.40. Mental Health Access Stair
0.42. PMLD Entrance Lobby
0.43. Glazed Access Link
0.44. Store
0.45. Substation
0.46. Bin Store
0.47. Reception
0.48. Lightwell
0.49. External Courtyard
0.52. Bicycle Store
0.50. Stair Core
0.51. Stair Core
0.52. Bicycle Store
0.53. Access Corridor

Area Key:

- CIL/Shared Space
- Dementia Home Space
- PMLD Home Space
- Mental Health Home Space
- ASC Home Space
- New Shoots Home Space
- Staff Space
- Plant Space

0 0.5 1 2 3 4 5

Entrance-Group Space

Public Entrance-CIL

N

DATE	REV.	DESCRIPTION	BY	CHECKED
2017.01.25	F	Amendments as indicated	JF	RS
2017.01.16	E	Amendments as indicated	JF	RS
2016.02.09	D	Layout within Deane House amended	JF	PH
2016.01.06	C	Entrance amendments as instructed by client	PH	PH
2015.05.06	B	General Amendments	PH	PH
2013.12	A	Canopy line to Cycle Store adjacent to Mental health Entrance. 4 No. Cycles added to Buggy Store. Sheffield Stands added to Bike store.	TM	PW

PCKO
an AHR company
5 - 8 HARDWICK STREET
LONDON EC1R 4RG
TEL: 020 - 7372 - 8918
www.pcko.co.uk
ARCHITECTS INTERIOR DESIGNERS
MASTER PLANNERS URBAN DESIGNERS

CLIENT: LB Camden

PROJECT: Greenwood Place

DRAWING TITLE: Ground Floor Plan Greenwood Centre

STATUS: PLANNING

SCALE: 1:100@A1 1:200@A3 | DRAWN BY: TM

DATE: 2013.08 | CHECKED BY: PH

DRAWING NO.: 1213_PL_160 | REVISION: F

© PCKO 2015