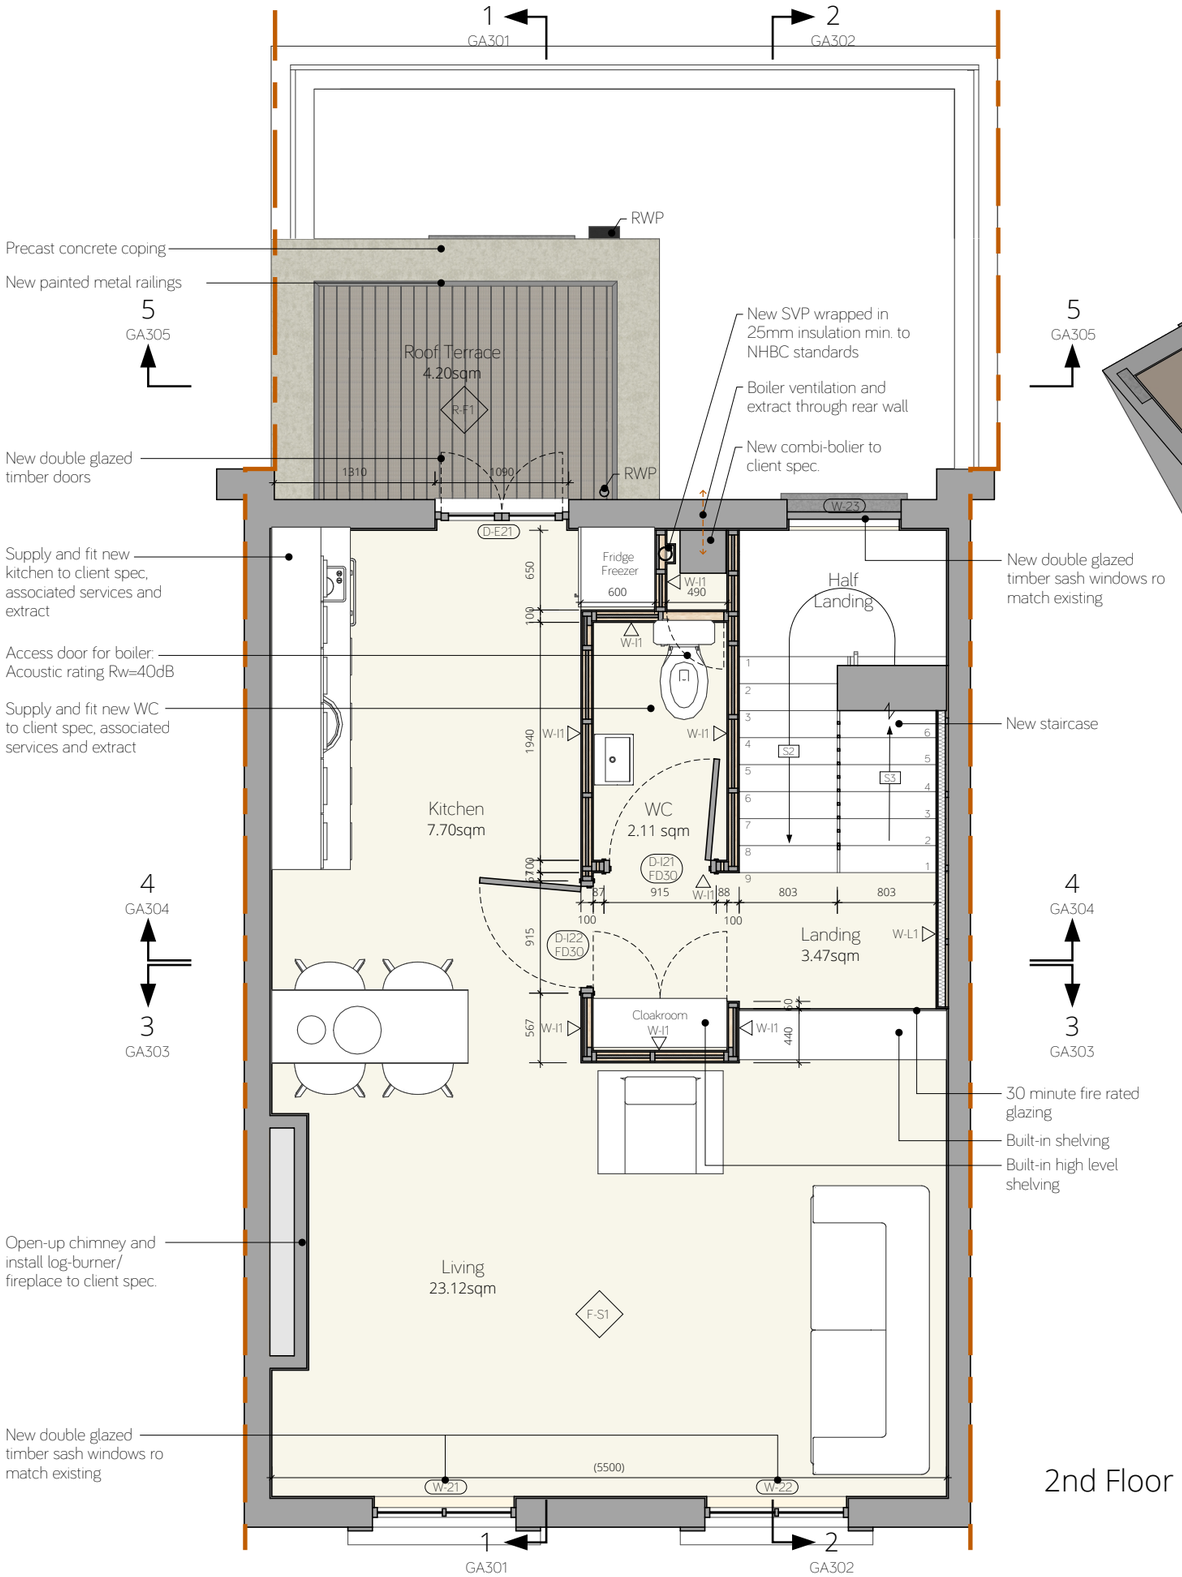

2nd Floor

SolidGeometry
STRUCTURAL ENGINEERS

Project	43 Chalcot Rd London NW1 8LS	Notes 1. See Building Regulation Notes drawing GA001 and Structural General Notes drawing S001	Rev. -	Date 18/01/2017	Details Building Control Issue	By AG	Title 2nd Floor General Arrangement
Client	Dominigo D'Silva & Natividade D'Silva						Scale 1:50 @ A3 Drawing No. 00224/ GA102 Rev. -