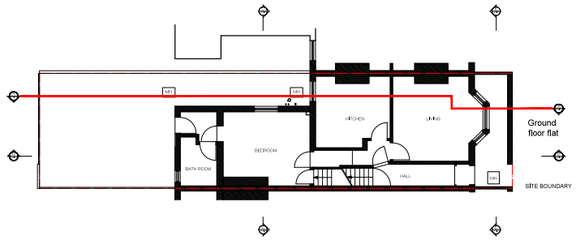


EXISTING GROUND FLOOR PLAN

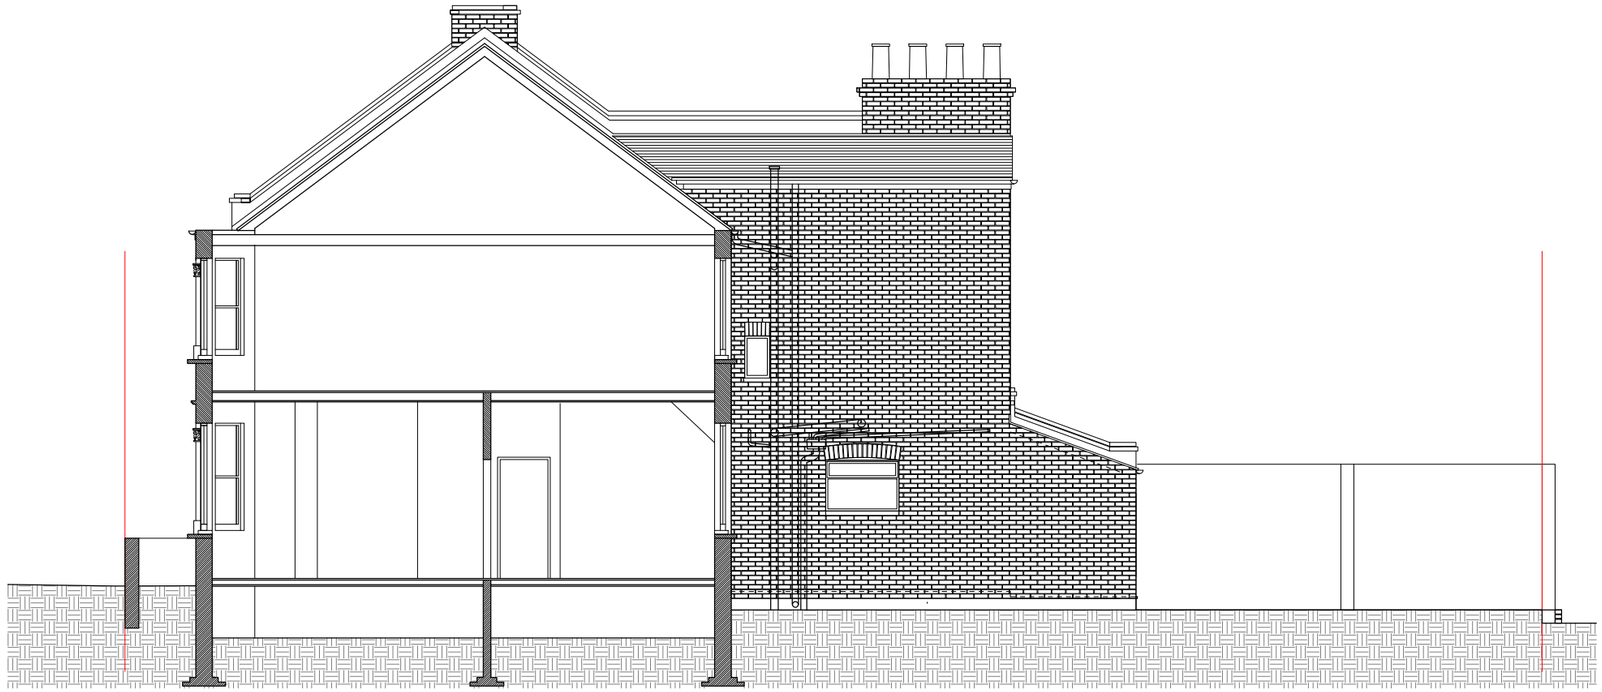

EXISTING SECTION A-A

scale bar 0 0.5 1 2 3 4 5 6 7 8 9 10m

**iArchitecture**
Architects Masterplanners Designers
69 Harlesden Gardens
London NW10 4HB
Tel +44 (0) 7950 292361
email ehaendler@iarchitecture.org.uk
www.iarchitecture.org.uk

DRAWING TITLE
EXISTING SECTION A-A

CLIENT
TONY LAZAROPOULOS

PROJECT
47 COTLEIGH ROAD
WEST HAMPSTEAD, LONDON

| REV | DATE | INI'L | DESCRIPTION | CHK |
|---|---|---|---|---|

| | | | | | | |
|---|---|---|---|---|---|---|
| JOB NO | -- | | | | | |
| DRAWING STATUS PLANNING | DRAWN DATE 2016 | | | | SCALE in A3 1:100 | |
| DRAWN BY EH | ISSUE DATE 2016 | | | | CHECKED BY EH | |
| DISCIPLINE CODE | COMPANY CODE | ZONE | FLOOR LEVEL | ELEMENT | DRAWING NO | REVISION |
| A | IA | XX | XX | 00 | 0006 | 00 |