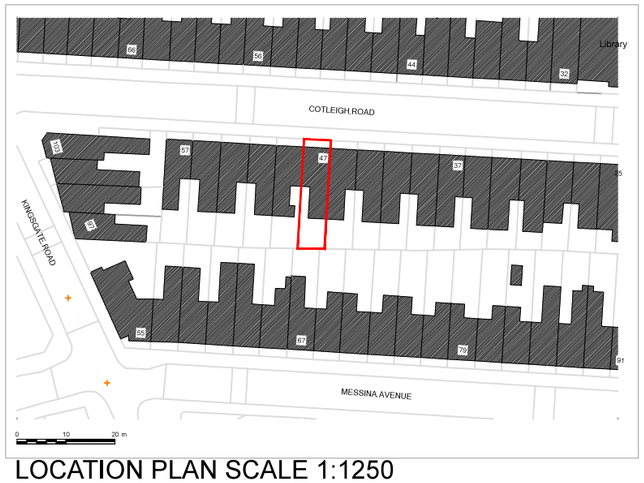

LOCATION PLAN SCALE 1:1250

BLOCK / SITE PLAN SCALE 1:500

iArchitecture
Architects Masterplanners Designers
69 Harlesden Gardens
London NW10 4HB
Tel +44 (0) 7950 292361
email ehaendler@iarchitecture.org.uk
www.iarchitecture.org.uk

DRAWING TITLE
LOCATION PLAN 1:1250
SITE / BLOCK PLAN 1:500

CLIENT
ERIC HAENDLER

PROJECT
69 HARLESDEN GARDENS
WILLESDEN, LONDON

REVISION

REV	DATE	INI'L	DESCRIPTION	CHK

JOB NO	--					
DRAWING STATUS PLANNING	DRAWN DATE 2016					SCALE in A3 AS SHOWN
DRAWN BY EH	ISSUE DATE 2016					CHECKED BY EH
DISCIPLINE CODE	COMPANY CODE	ZONE	FLOOR LEVEL	ELEMENT	DRAWING NO	REVISION
A	IA	XX	XX	00	0001	00