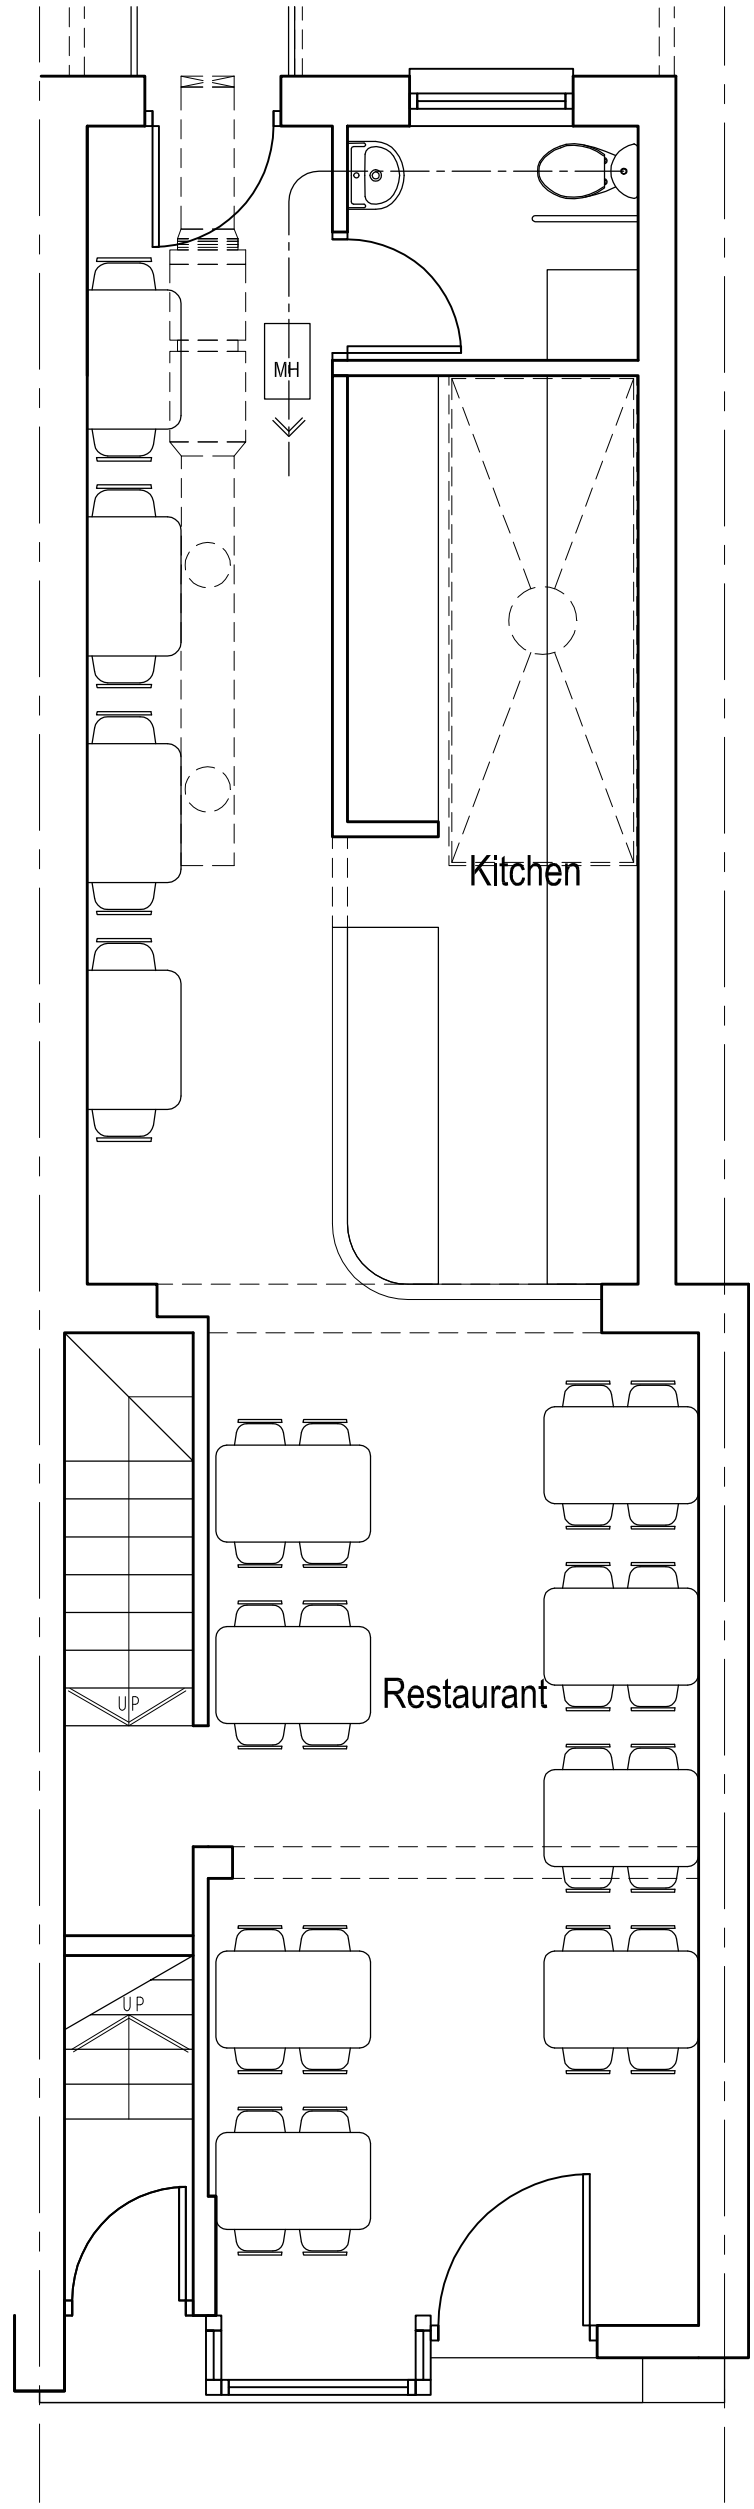

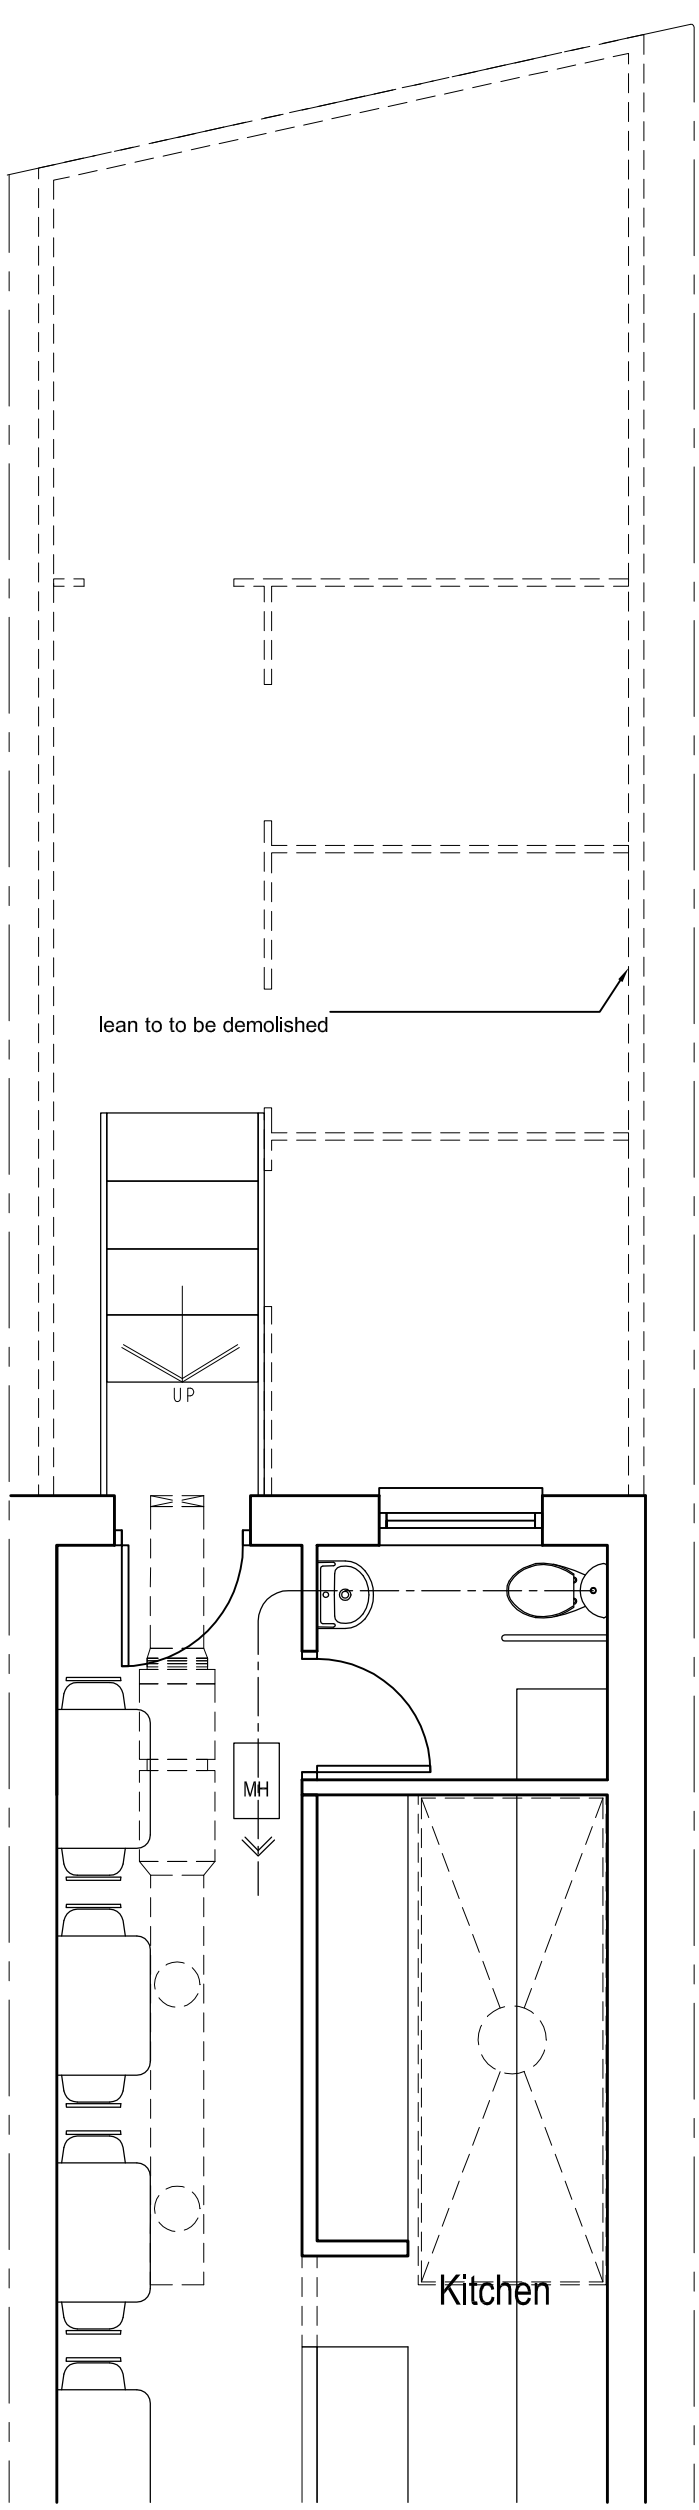

7A PROPOSED GROUND FLOOR FRONT

SCALE 1:50

7C PROPOSED GROUND FLOOR REAR

SCALE 1:50

0 500 1000 2000

KOUPPARIS ASSOCIATES

0207 2676909/6874

Client: Muzahid Miah

Project Title: Shop Unit, 121 Kentish Town Road, London NW1 8PB

Drawing Title: Proposed Ground Floor Plan

Rev | Date | Description | Rev By | Ckd By

Project Number: 16/0183

Scale: 1:50 (A3)

Date: 30/12/16

Revised:

Drawing Number: Sheet No. 16-183-05 Rev. -

Status: -