BARR GAZETAS

Site Application Boundary

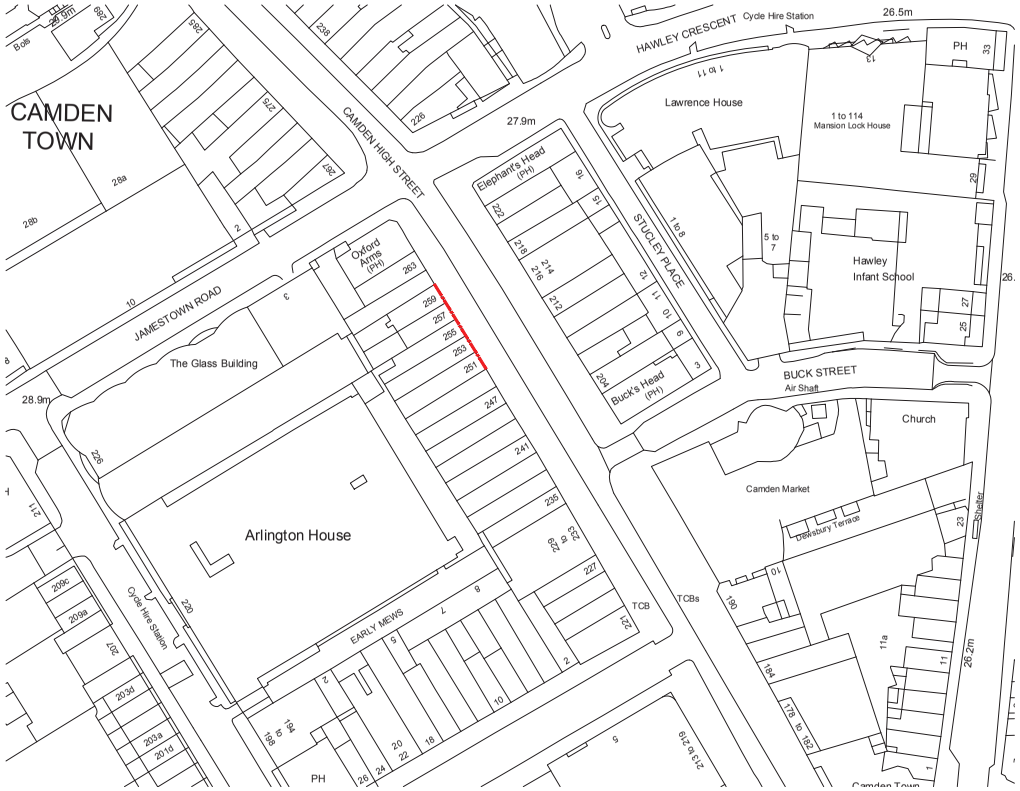

01 | 10.101

Site Plan

Scale 1:1250 @ A3

0 5m. 10 20 30 40 50m.

For Planning

Rev.	Description.	By	Date
P0	Issued for Planning	GV	06.02.17

Client

Castlehaven Row Ltd

Project

251-259 Camden Hight Street

Title

Site Plan

Project No.	Drawing No.	Rev.
1523	**10.101**	**P0**

Scale	1:625 @ A1	1:1250 @ A3
Drawn	**Checked**	**Date**
KT/GV	**TJ**	03.11.15

Do not scale from this drawing. The Contractor is to take and check all dimensions on site before work commences. Discrepancies must be reported to the Architect. Subcontractors must verify all dimensions on site before making a shop drawing or commencing manufacturing. This drawing is copyright. ©

© Copyright Barr Gazetas Ltd.
Eastgate House, 16-19 Eastcastle Street,
London W1W 8DA Phone. 020 7636 5581
www.barrgazetas.com