THIS DRAWING IS PROTECTED BY COPYRIGHT, AND MUST NOT BE COPIED OR REPRODUCED WITHOUT THE WRITTEN CONSENT OF CHRIS DYSON ARCHITECTS LIMITED. WRITTEN DIMENSIONS ARE TO BE SCALED FROM THIS DRAWING. ALL DIMENSIONS AND SIZES TO BE CHECKED ON SITE. NORTH POINTS SHOWN ARE INDICATIVE. ©

SITE SPECIFIC HAZARDS

IN ACCORDANCE WITH THE REQUIREMENTS OF THE CDM REGULATIONS 2007 THE FOLLOWING SIGNIFICANT RESIDUAL HAZARDS HAVE NOT BEEN DESIGNED OUT OF THIS PROJECT AND MUST BE TAKEN INTO CONSIDERATION BY CONTRACTORS PLANNING TO UNDERTAKE THE WORKS SHOWN ON THIS DRAWING:

KEY

FIXTURE/FITTING/ELEMENT TO BE REMOVED

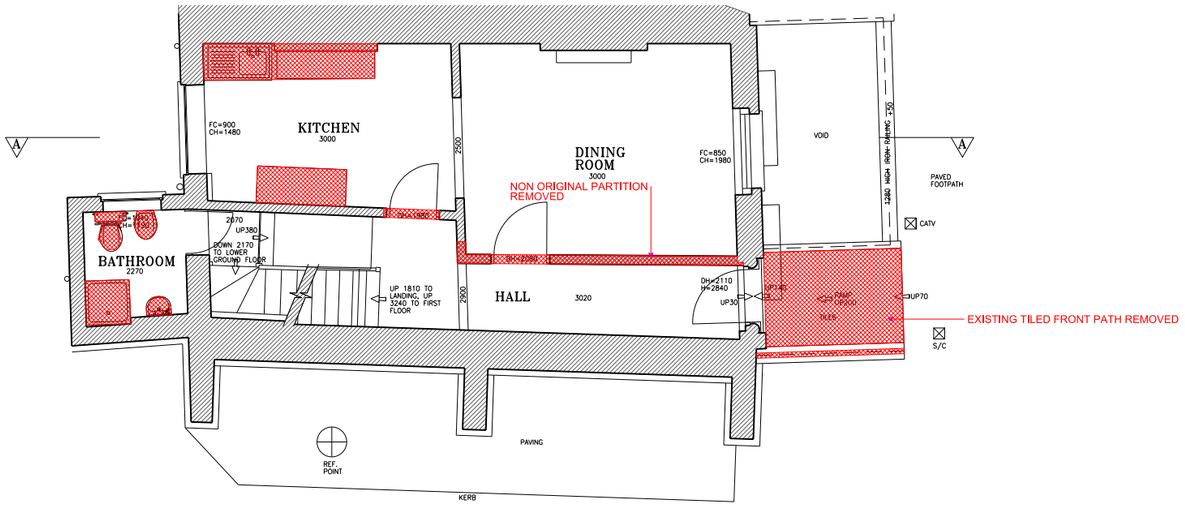

00 EXISTING GROUND FLOOR PLAN

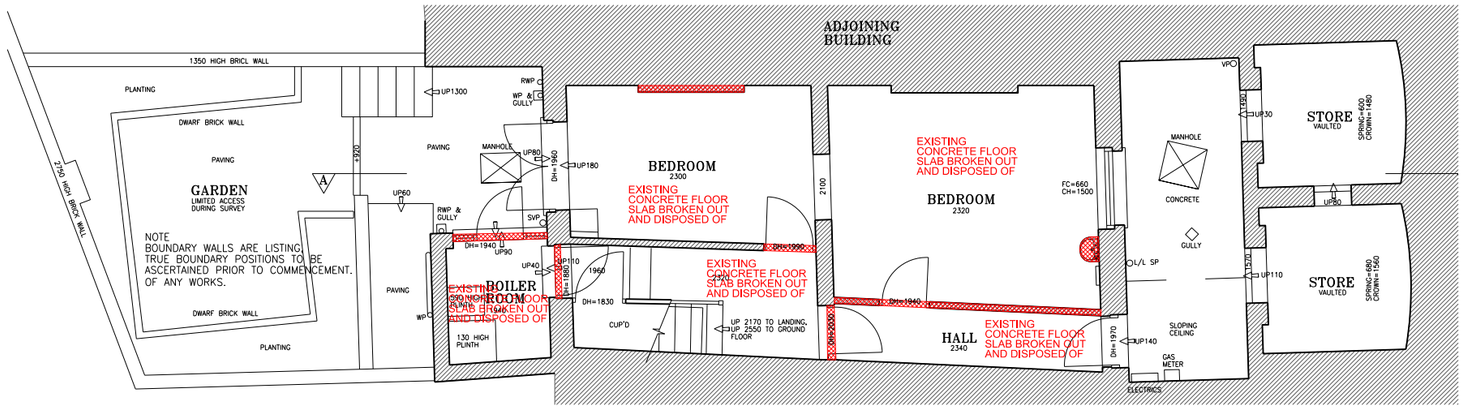

LG EXISTING LOWER GROUND FLOOR PLAN

0 1 2 3 4 5

SCALE IN METRES @ 1:50

REV	DATE	NOTES	INIT.
00	06.02.17	PLANNING	–

PROJECT
51 SIDMOUTH STREET
WC1H 8JX

DRAWING TITLE
EXISTING
LOWER GROUND & GROUND FLOOR PLANS SHOWING DEMOLITIONS

STATUS PLANNING

DATE	DRAWN	CHECK	SCALE @ A1 1:50
JAN 17	-	GP	SCALE @ A3 1:100

PROJECT NUMBER	UNIT / BLOCK	CI / SFB CODE	TYPE & NUMBER	REVISION LETTER
0354		A	0000	00

CHRIS DYSON ARCHITECTS
74 COMMERCIAL STREET
SPITALFIELDS
LONDON E1 6LY
T: 020 7247 1816
F: 020 7377 6082
W: www.chrisdyson.co.uk