THE TREATMENT
11 WOODBERRY CRESCENT, LONDON N10 1PJ, UK
Email: thetreatment@mac.com
Landline: 020 8883 2503 Mobile: 07887 646505
ARCHITECTURE LTD.

PROJECT

156 GOLDHURST TERRACE LONDON NW6 3HP

DRAWING NAME

15 - APPROVED SECTION B - B

DRAWING Ref.

NW63HP@Camden04082016

SCALE :	PROJ No.	REV. No.	DRAWEN :	SHEET :	DATED :
1/50	NW63HP	02	RCB	A2	20/10/14

LEGEND

1.0 0.0 1.0 2.0 3.0 4.0 5.0 6.0 7.0

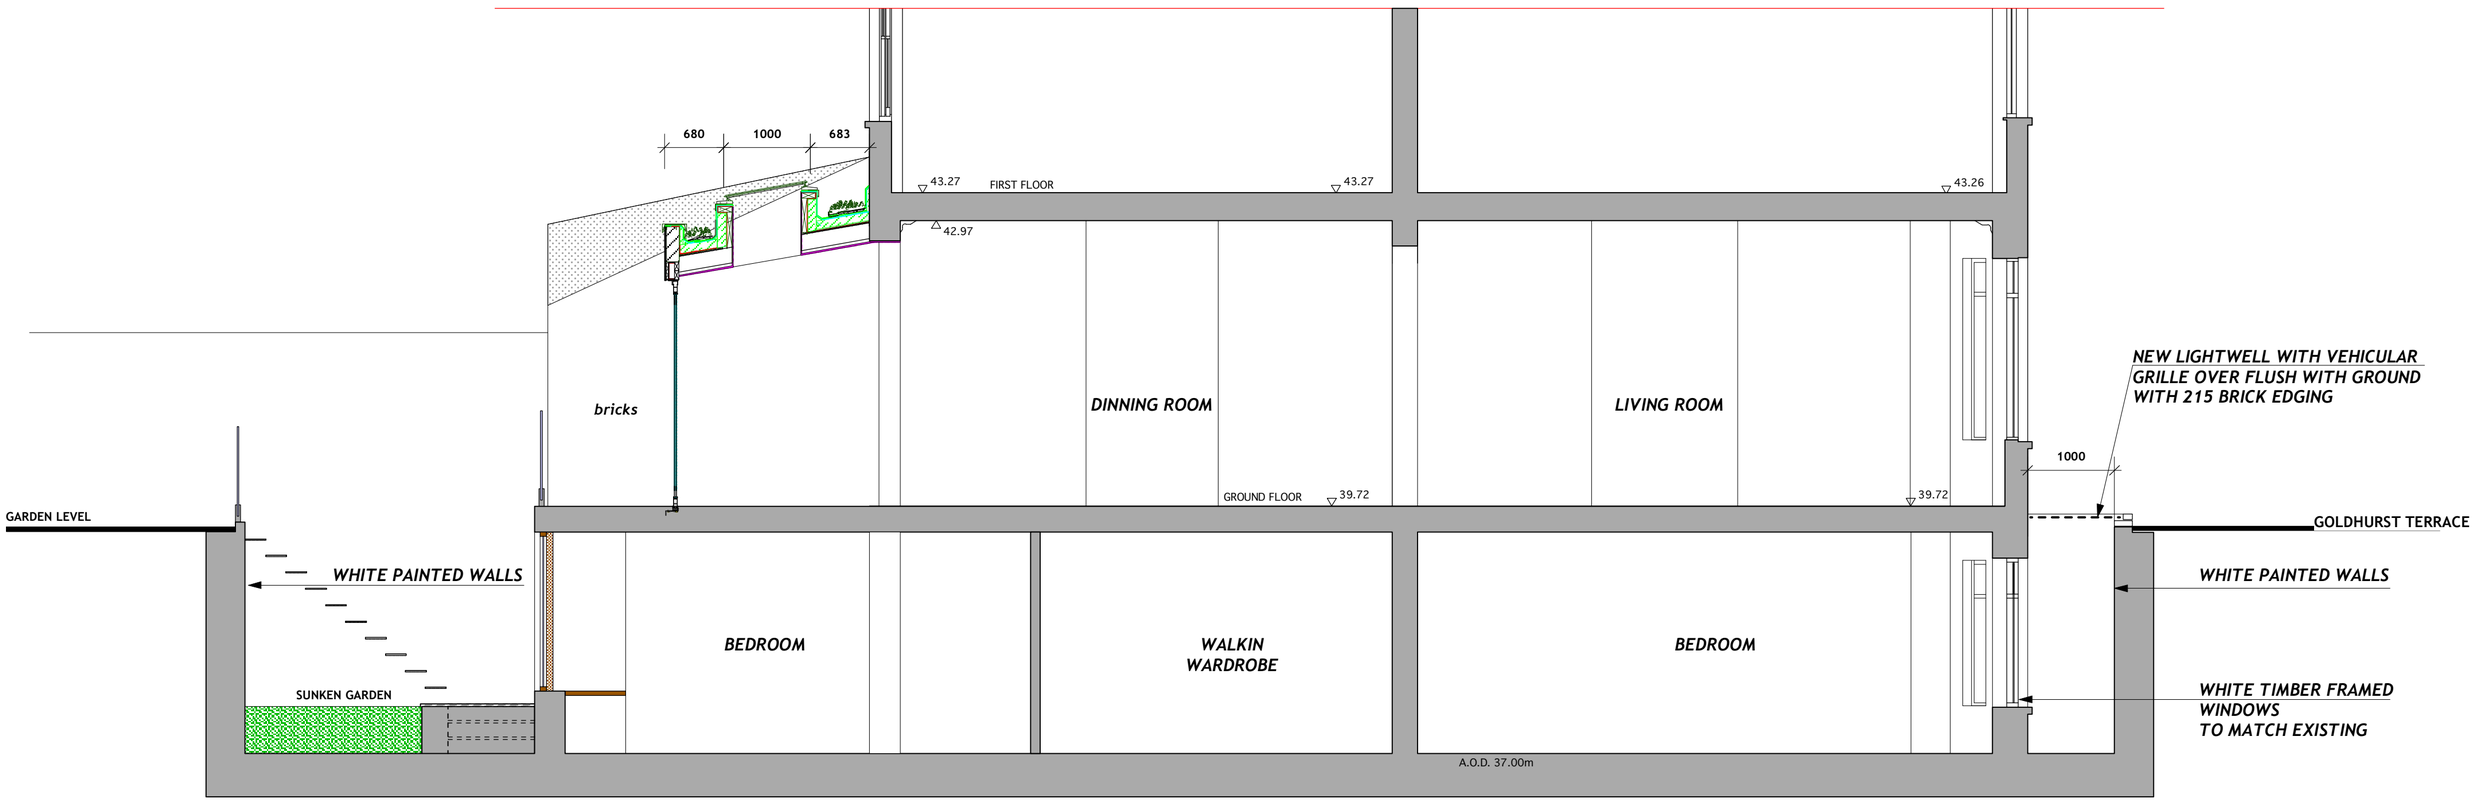

SECTIONS B B

©2014 TREATMENT ARCHITECTURE LTD. This drawing is not to be scaled - use written dimensions only. Any discrepancies to be reported to the designer. All dimensions to be checked on site. NB. Survey on neighbouring properties is indicative from OS information and should be checked on-site.