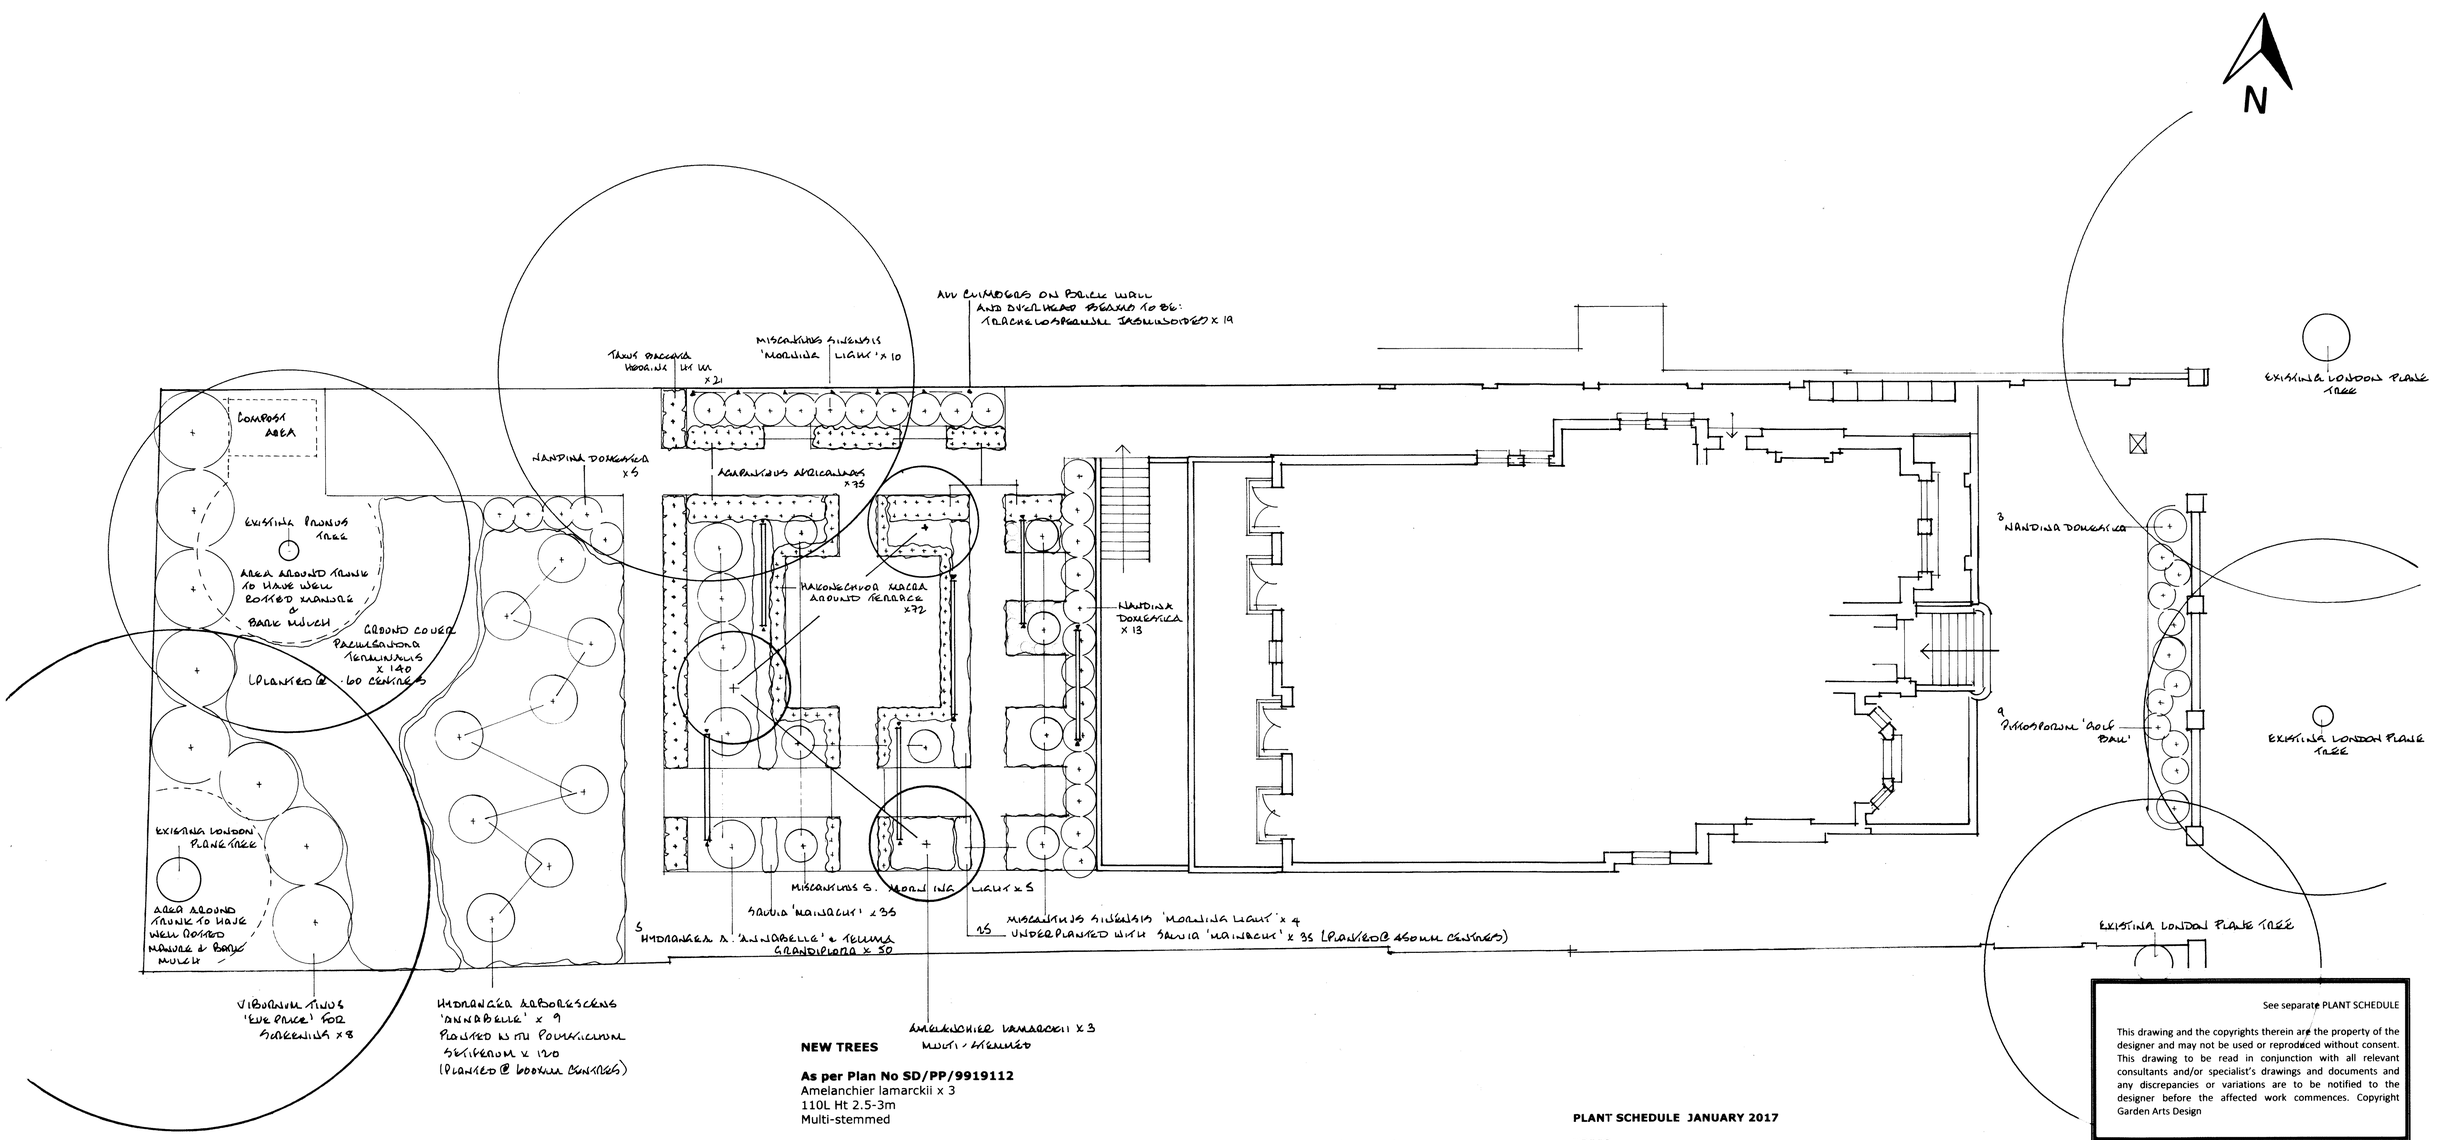

NEW TREES

As per Plan No SD/PP/9919112
Amelanchier lamarckii x 3
110L Ht 2.5-3m
Multi-stemmed

Trees to be sourced from and planted by Majestic Nursery (www.majestic.co.uk) in accordance with BS8545:2014 to ensure that they have been successfully grown and planted so that they flourish without excessive maintenance.
No stakes or tree ties are necessary as multi-stemmed.

EXISTING TREES MAINTENANCE
As per Plan No SD/PP/9919112

Before stripping or clearance of the site, provide, erect and maintain barriers to form Construction Exclusion Zones in accordance with BS5837, using 1.2m high chestnut pale attached to scaffold poles top and bottom, or other agreed strong fencing, 7m from centre of tree trunks.

TREE WORK

The removal of major branches or similar tree surgery operations shall only be carried out by specialist contractors (www.treecare.co.uk). Subcontractor to acquire permissions where necessary

MAINTENANCE OF TREES AND PLANTING

When construction phase is complete, the soil is to be lightly hand forked for the extent of the canopy. After watering a well rotted organic manure to be added as mulch with a topping of bark. Total depth no more than 7.5cm. Pull mulch away from the base of trees avoiding it piling up against the trunk.

Existing trees to have regular monthly deep watering during the growing season.

Automatic irrigation system to be installed to support trees, shrubs, perennials and grasses.

Ground to be kept weed and grass free within mulched area round each tree and in other beds.

PLANT SCHEDULE JANUARY 2017

TREES

SIZE	QUANTITY	SPECIES
110L Ht 2.5-3m Multi-stemmed	3	Amelanchier lamarckii

HEDGING

Ht 1m rootballed	21	Taxus baccata hedging

SHRUBS

7.5L	14	Hydrangea arborescens 'Annabelle'
7.5L	16	Nandina domestica
10L	8	Viburnum tinus

HERBACEOUS PERENNIALS

2L	75	Agapanthus africanaas
2L	140	Pachysandra terminalis
2L	70	Salvia 'Mainacht'
2L	50	Tellima grandiflora

CLIMBERS

7.5L	19	Trachelospermum jasminoides

GRASSES

2L	74	Hakonechloa macra
	19	Miscanthus sinensis 'Morning Light'

FERNS

3L	120	Polystichum setiferum

See separate PLANT SCHEDULE

This drawing and the copyrights therein are the property of the designer and may not be used or reproduced without consent. This drawing to be read in conjunction with all relevant consultants and/or specialist's drawings and documents and any discrepancies or variations are to be notified to the designer before the affected work commences. Copyright Garden Arts Design

Garden Arts
Landscape and Garden Design
12 Highview Road
Ealing
London W13 0HB
t 020 8997 2007
m 07948 981551
e info@garden-arts.com
www.garden-arts.com

Client's Name:	Mr Sony Douer
Job Title:	49 Fitzjohn Avenue London NW3 6PH
Drawing Title:	Planting Plan
Scale:	1:100
Date:	January 2017
Drawn by:	DAC
Drawing No:	SD/PP/9919112