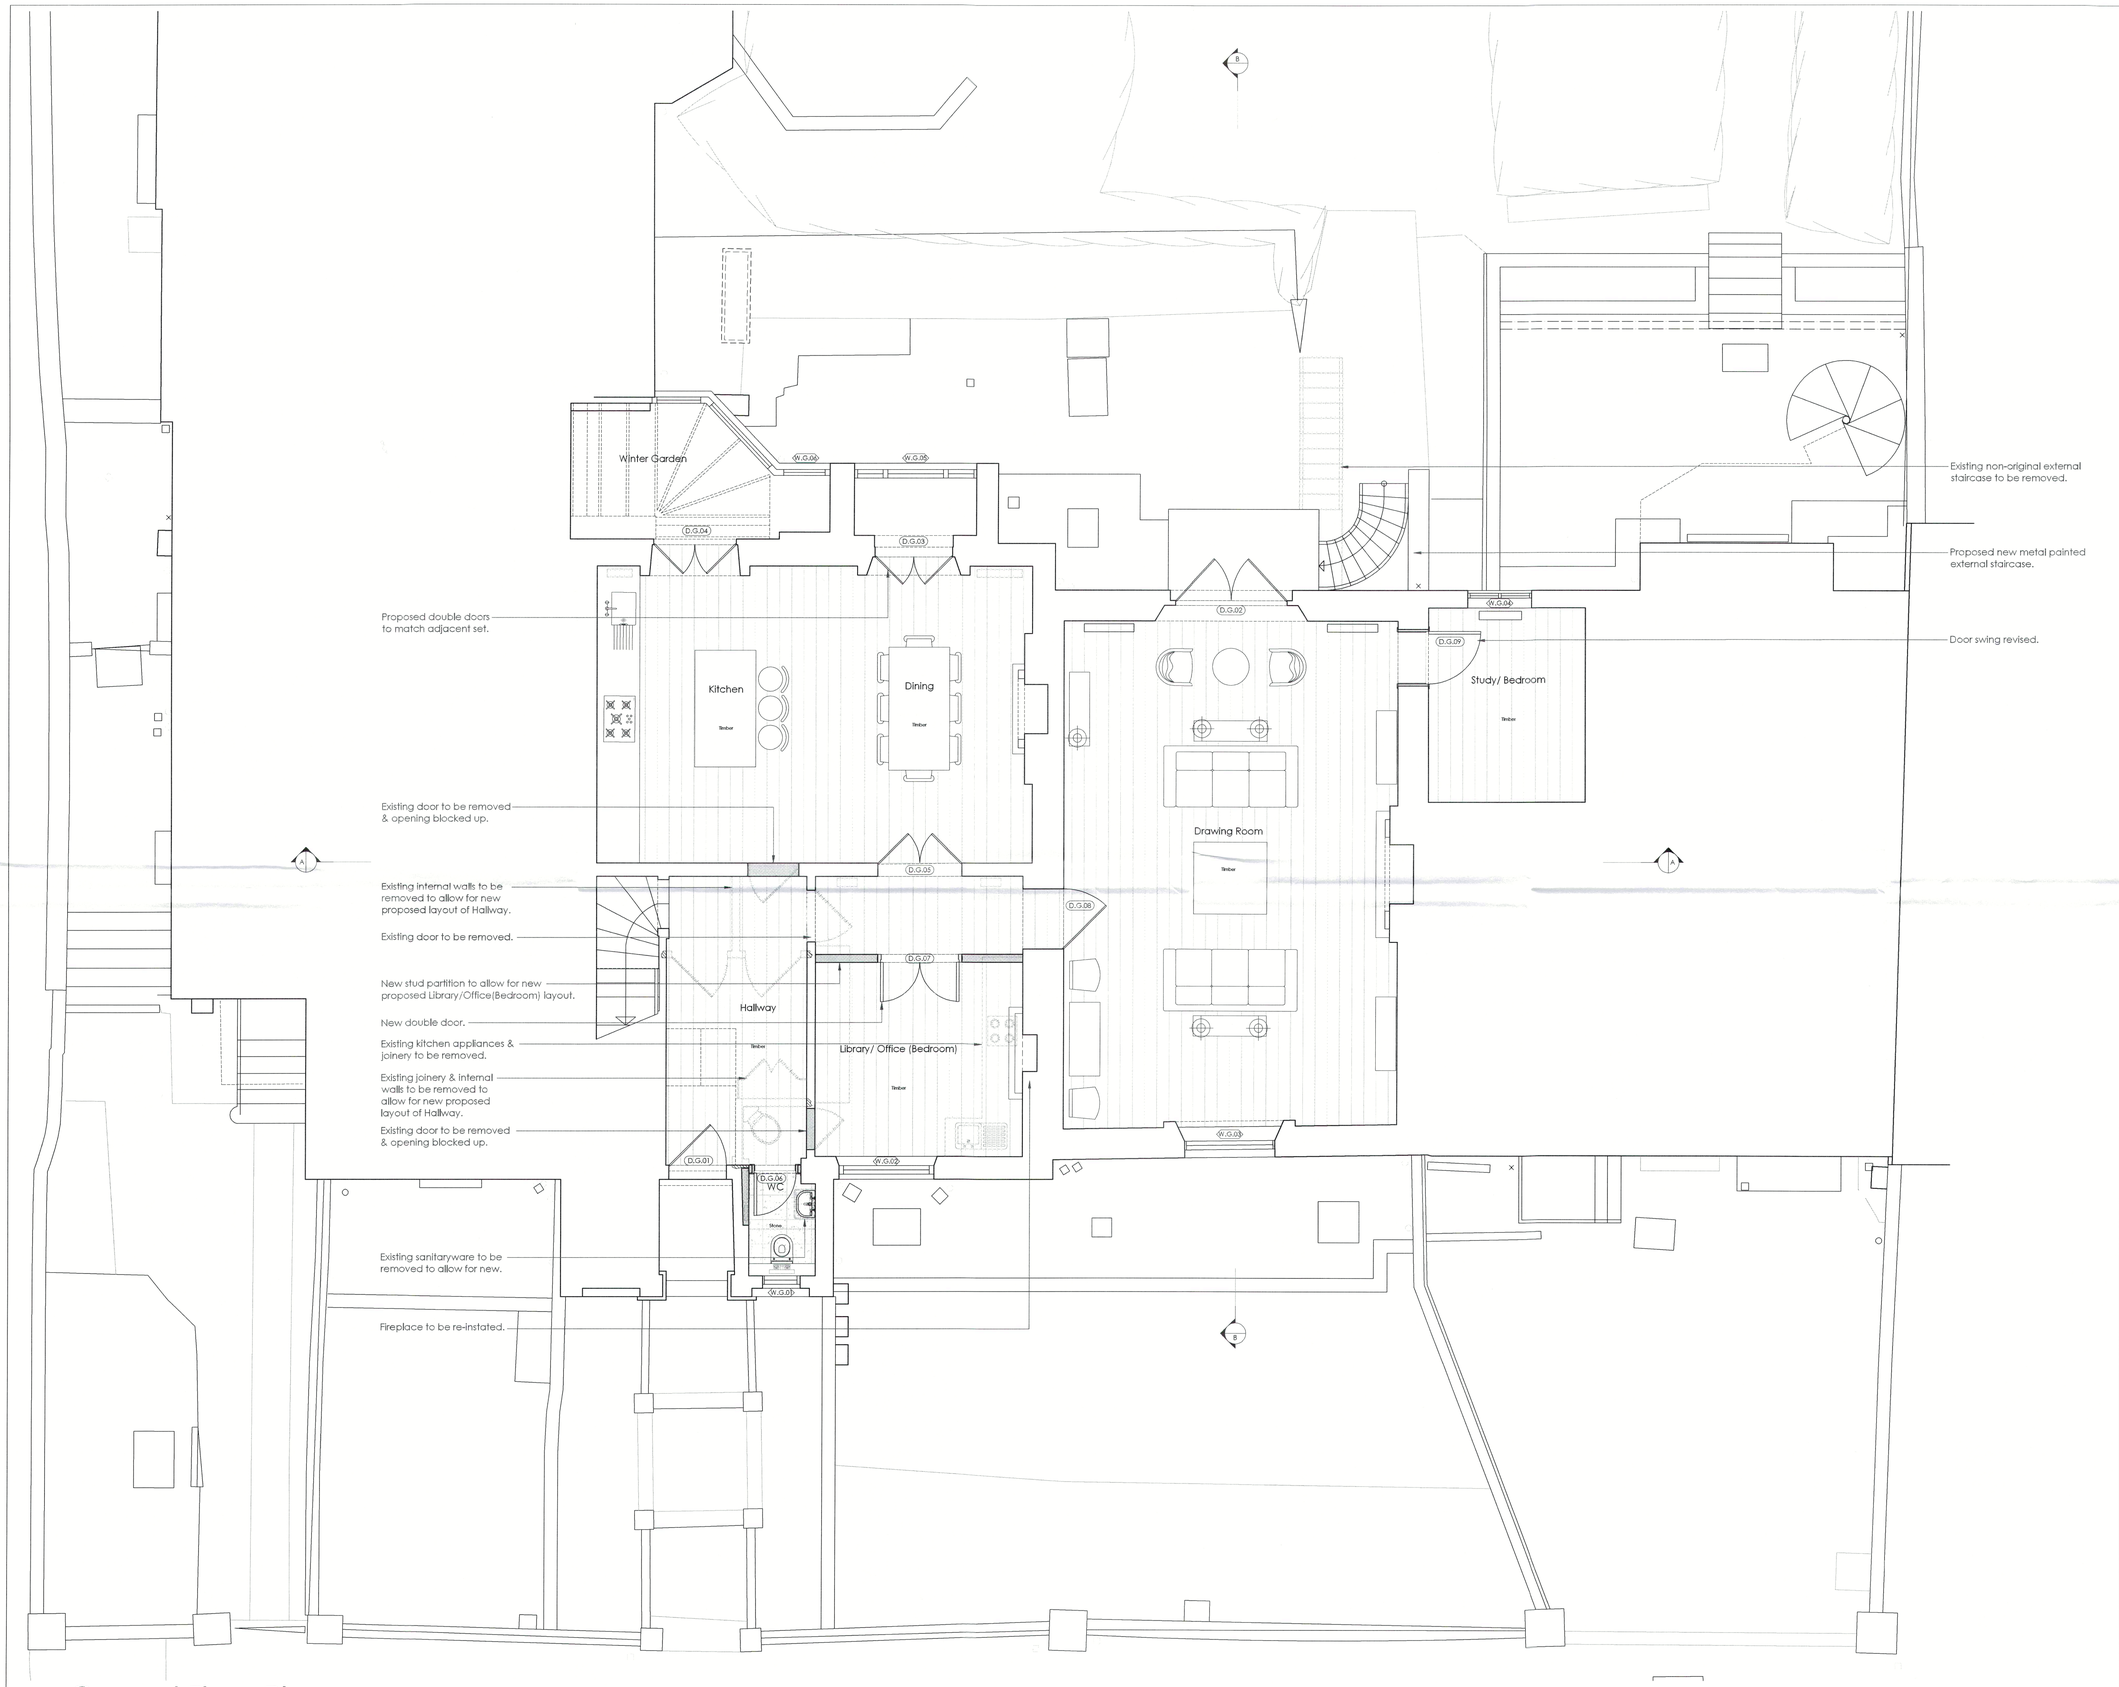

Ground Floor Plan

1:50

A1 Sheet Size

NOTES

1. All dimensions and levels are to be checked on site by the Main Contractor before work commences. The Architect is to be informed immediately of any discrepancies.
2. Do not scale this drawing, use written dimensions only.
3. Larger scale drawings are to be used over smaller scale drawings.
4. All dimensions are in millimetres unless otherwise stated.
5. If in doubt ask.

© Copyright of Hill Mitchell Berry Architects.

Rev	Date	Notes
.	.	.

Status

PLANNING

Project	3 Greville Place London NW6 5JP
Client	-
Title	Proposed Ground Floor Plan
Scale	1:50 @ A1
Drawn by	BD
Date	July 2016
Drawing Number	1433-P102
Revision	.

MITCHELL BERRY
ARCHITECTS
THE STUDIO · 9 STRATFORD ROAD · LONDON · W8 6RF
TEL 020 7938 4358
EMAIL studio@mitchellberryarchitects.co.uk