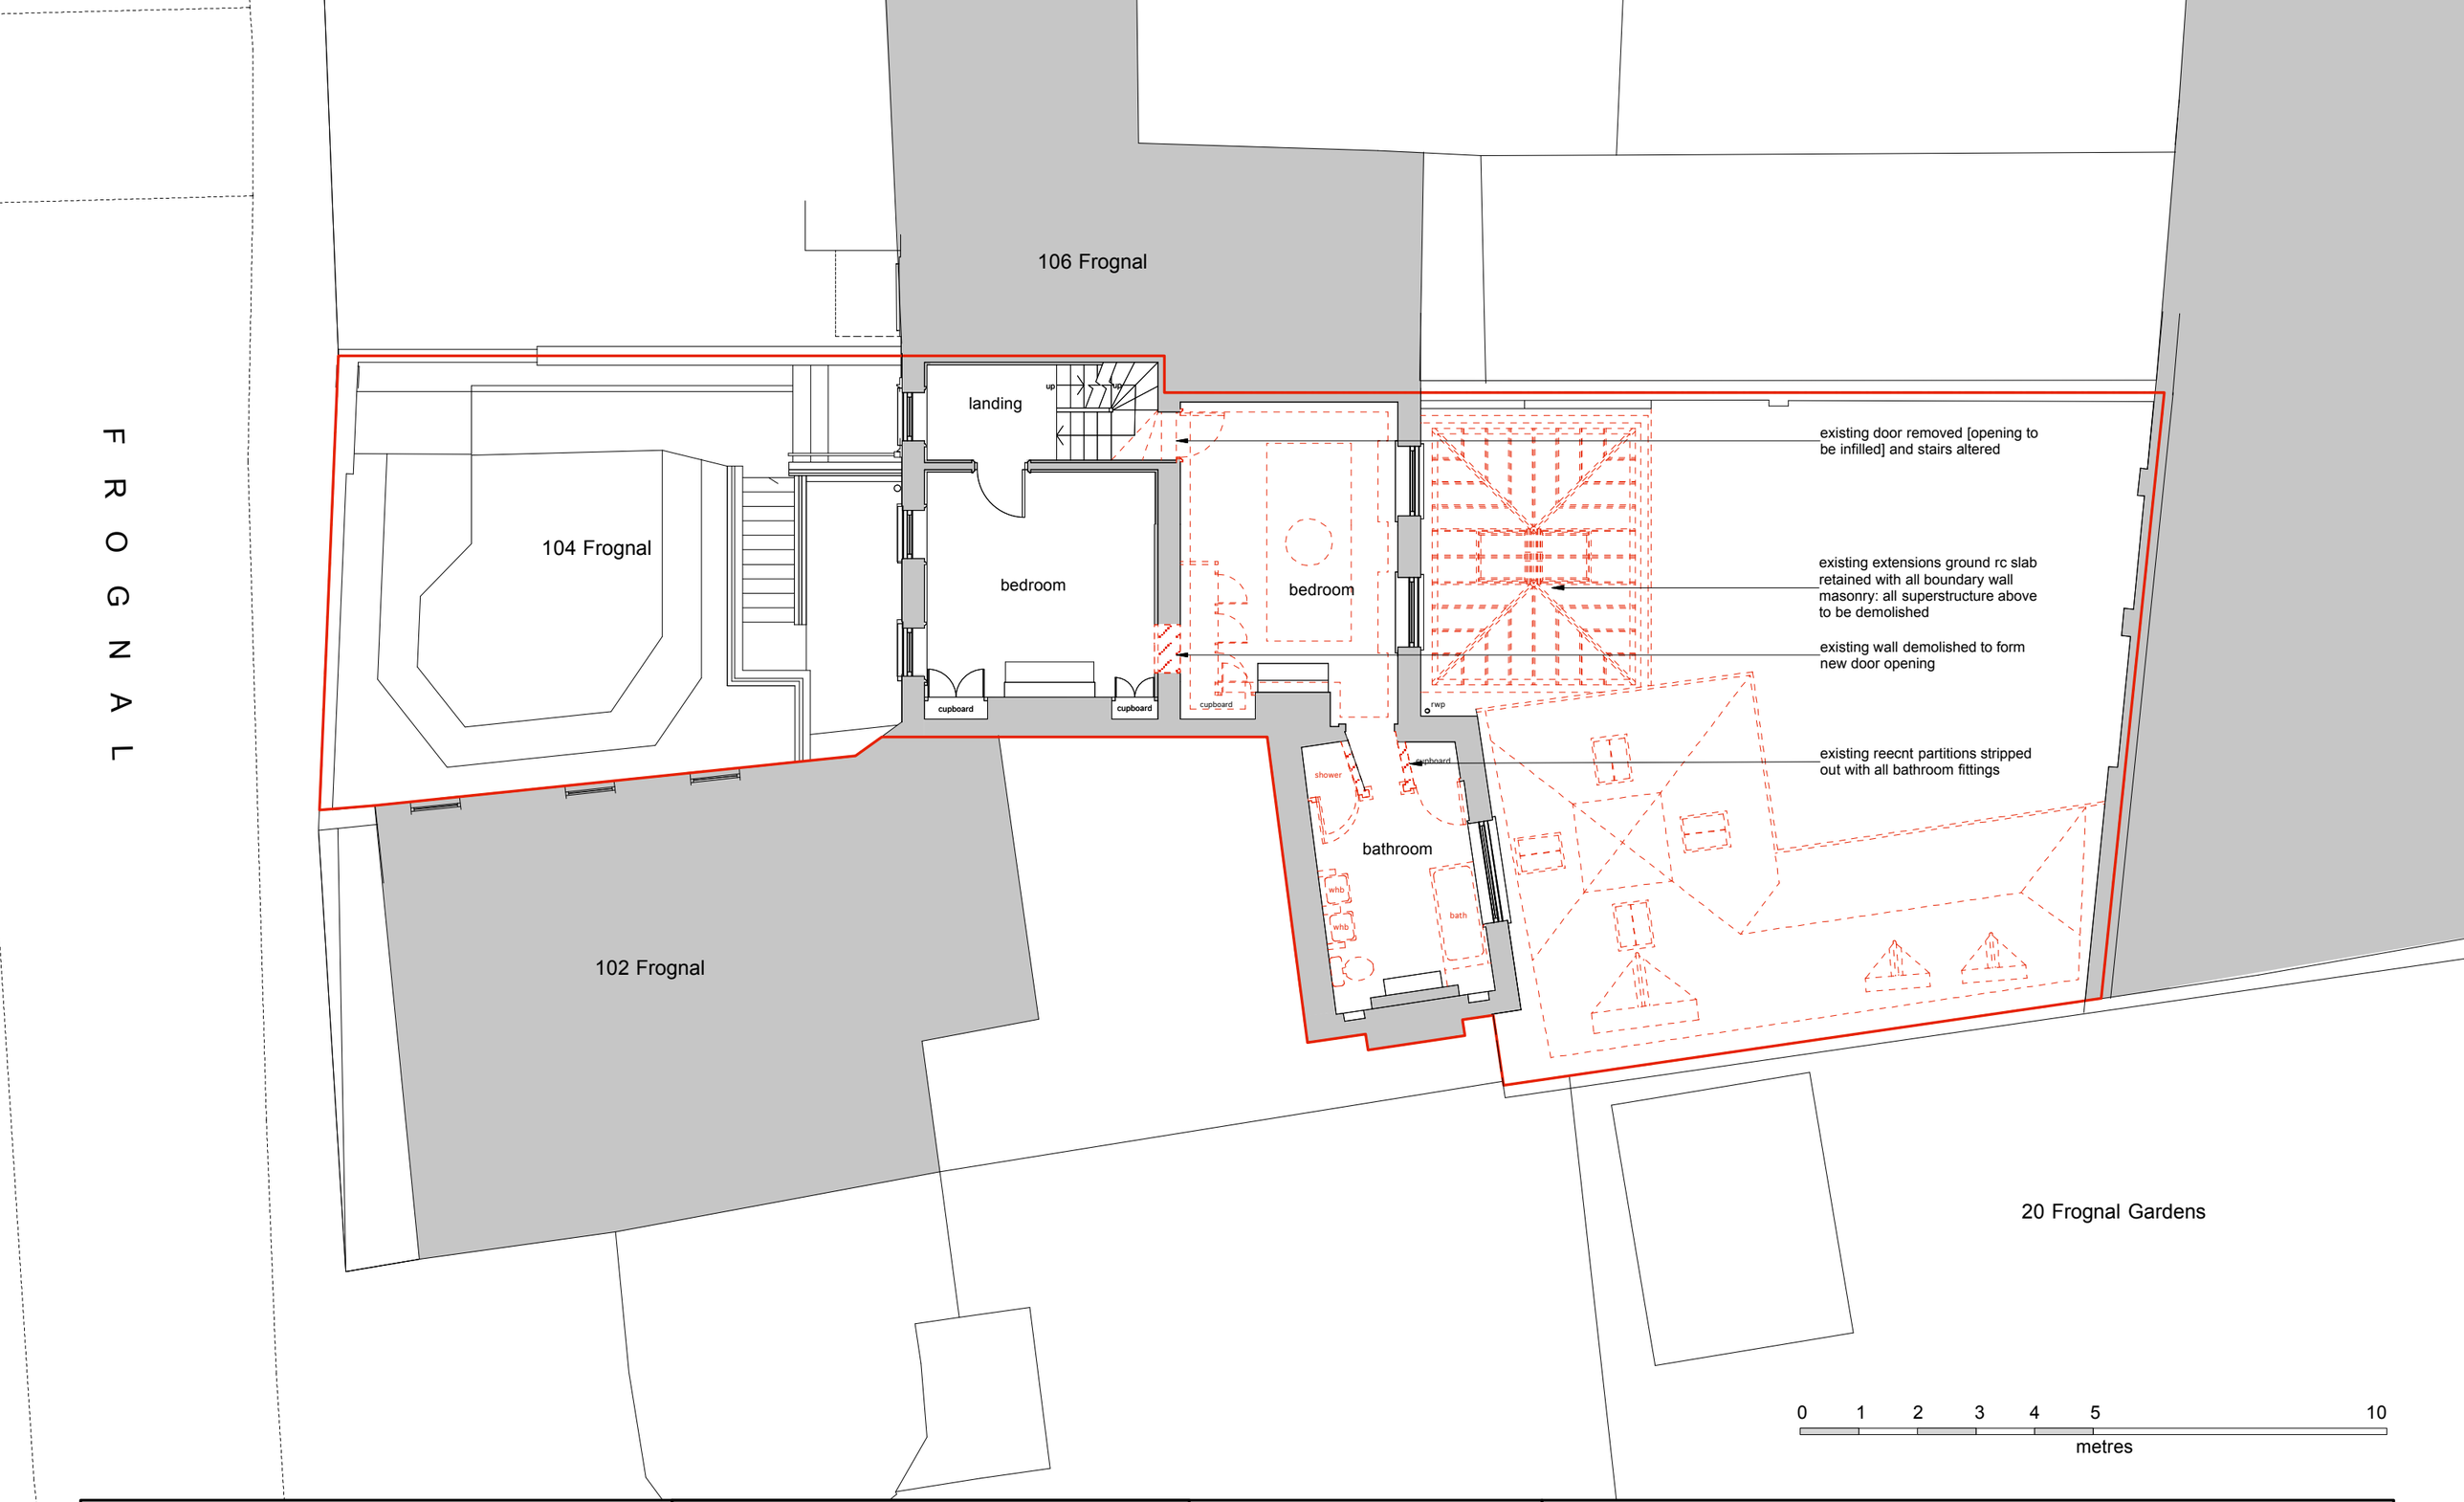

ed toovey architects
studio 401 royle building
31 wenlock road
london n1 7sh
07880 725763
edtoovey@yahoo.co.uk

Revisions:

PLANNING ISSUE

- Always take site measurements to verify dimensions
- Refer to M&E Engineers drawings for all services

N

104 Frognal Extension Project

First & roof plan demolitions

Drwg No. 1161 / DEM / 002

September 2016

Scale 1:100 @ A3