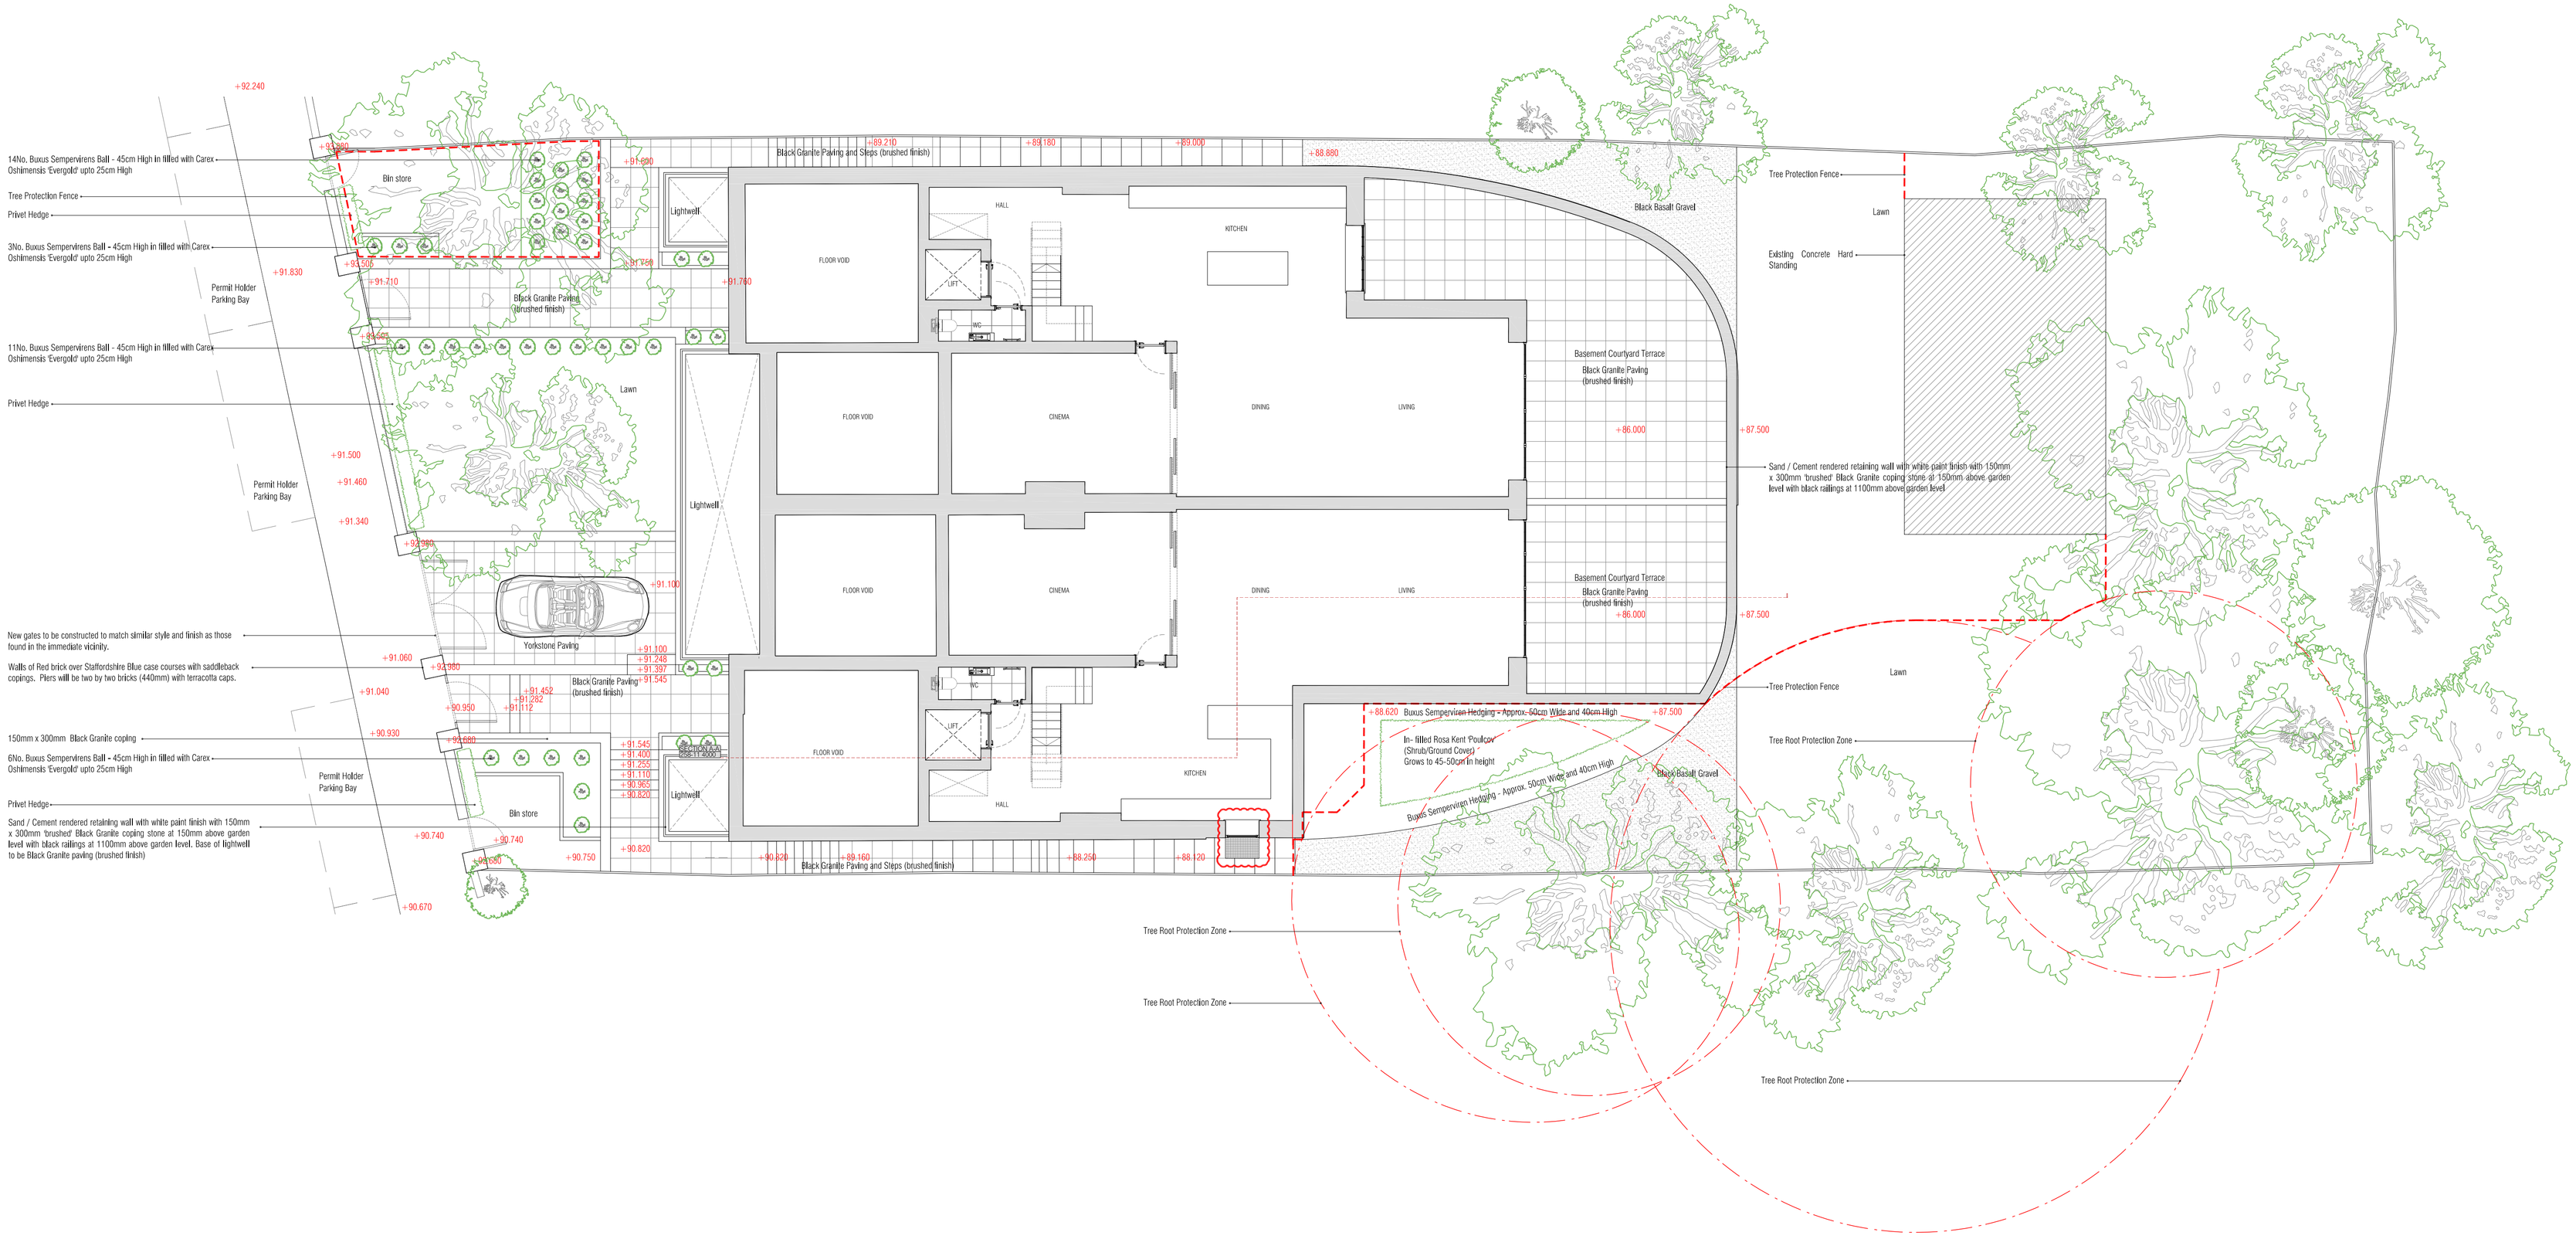

SCALE - 1:100

0 1 2 3 4 5 m

Rev:	Comments:	By:	Date:
A	Basement side window added.	AH	Jul 13

Do not scale this drawing. All dimensions must be checked on site
All rights reserved. No reproduction in any material form is permitted without consent.

CONDITION VARIATION

Client:
Shakib Properties Ltd
.

Project Title:
Refurbishment and Extension of
29 & 30 Lyndhurst Road, Hampstead

Drawing Title:
Proposed
Site Plan Showing Basement Layout

Scale:	Date:	Drawn:	Checked:
1:100@A1	Dec 12		

kyson

Studio

28 Scrutton Street
London
UK
EC2A 4RP

T: +44(0) 20 7247 2462
E: enquiries@kyson.co.uk
W: www.kyson.co.uk

Project No.:	Drawing No.:	Revision:
258-11	1799	A