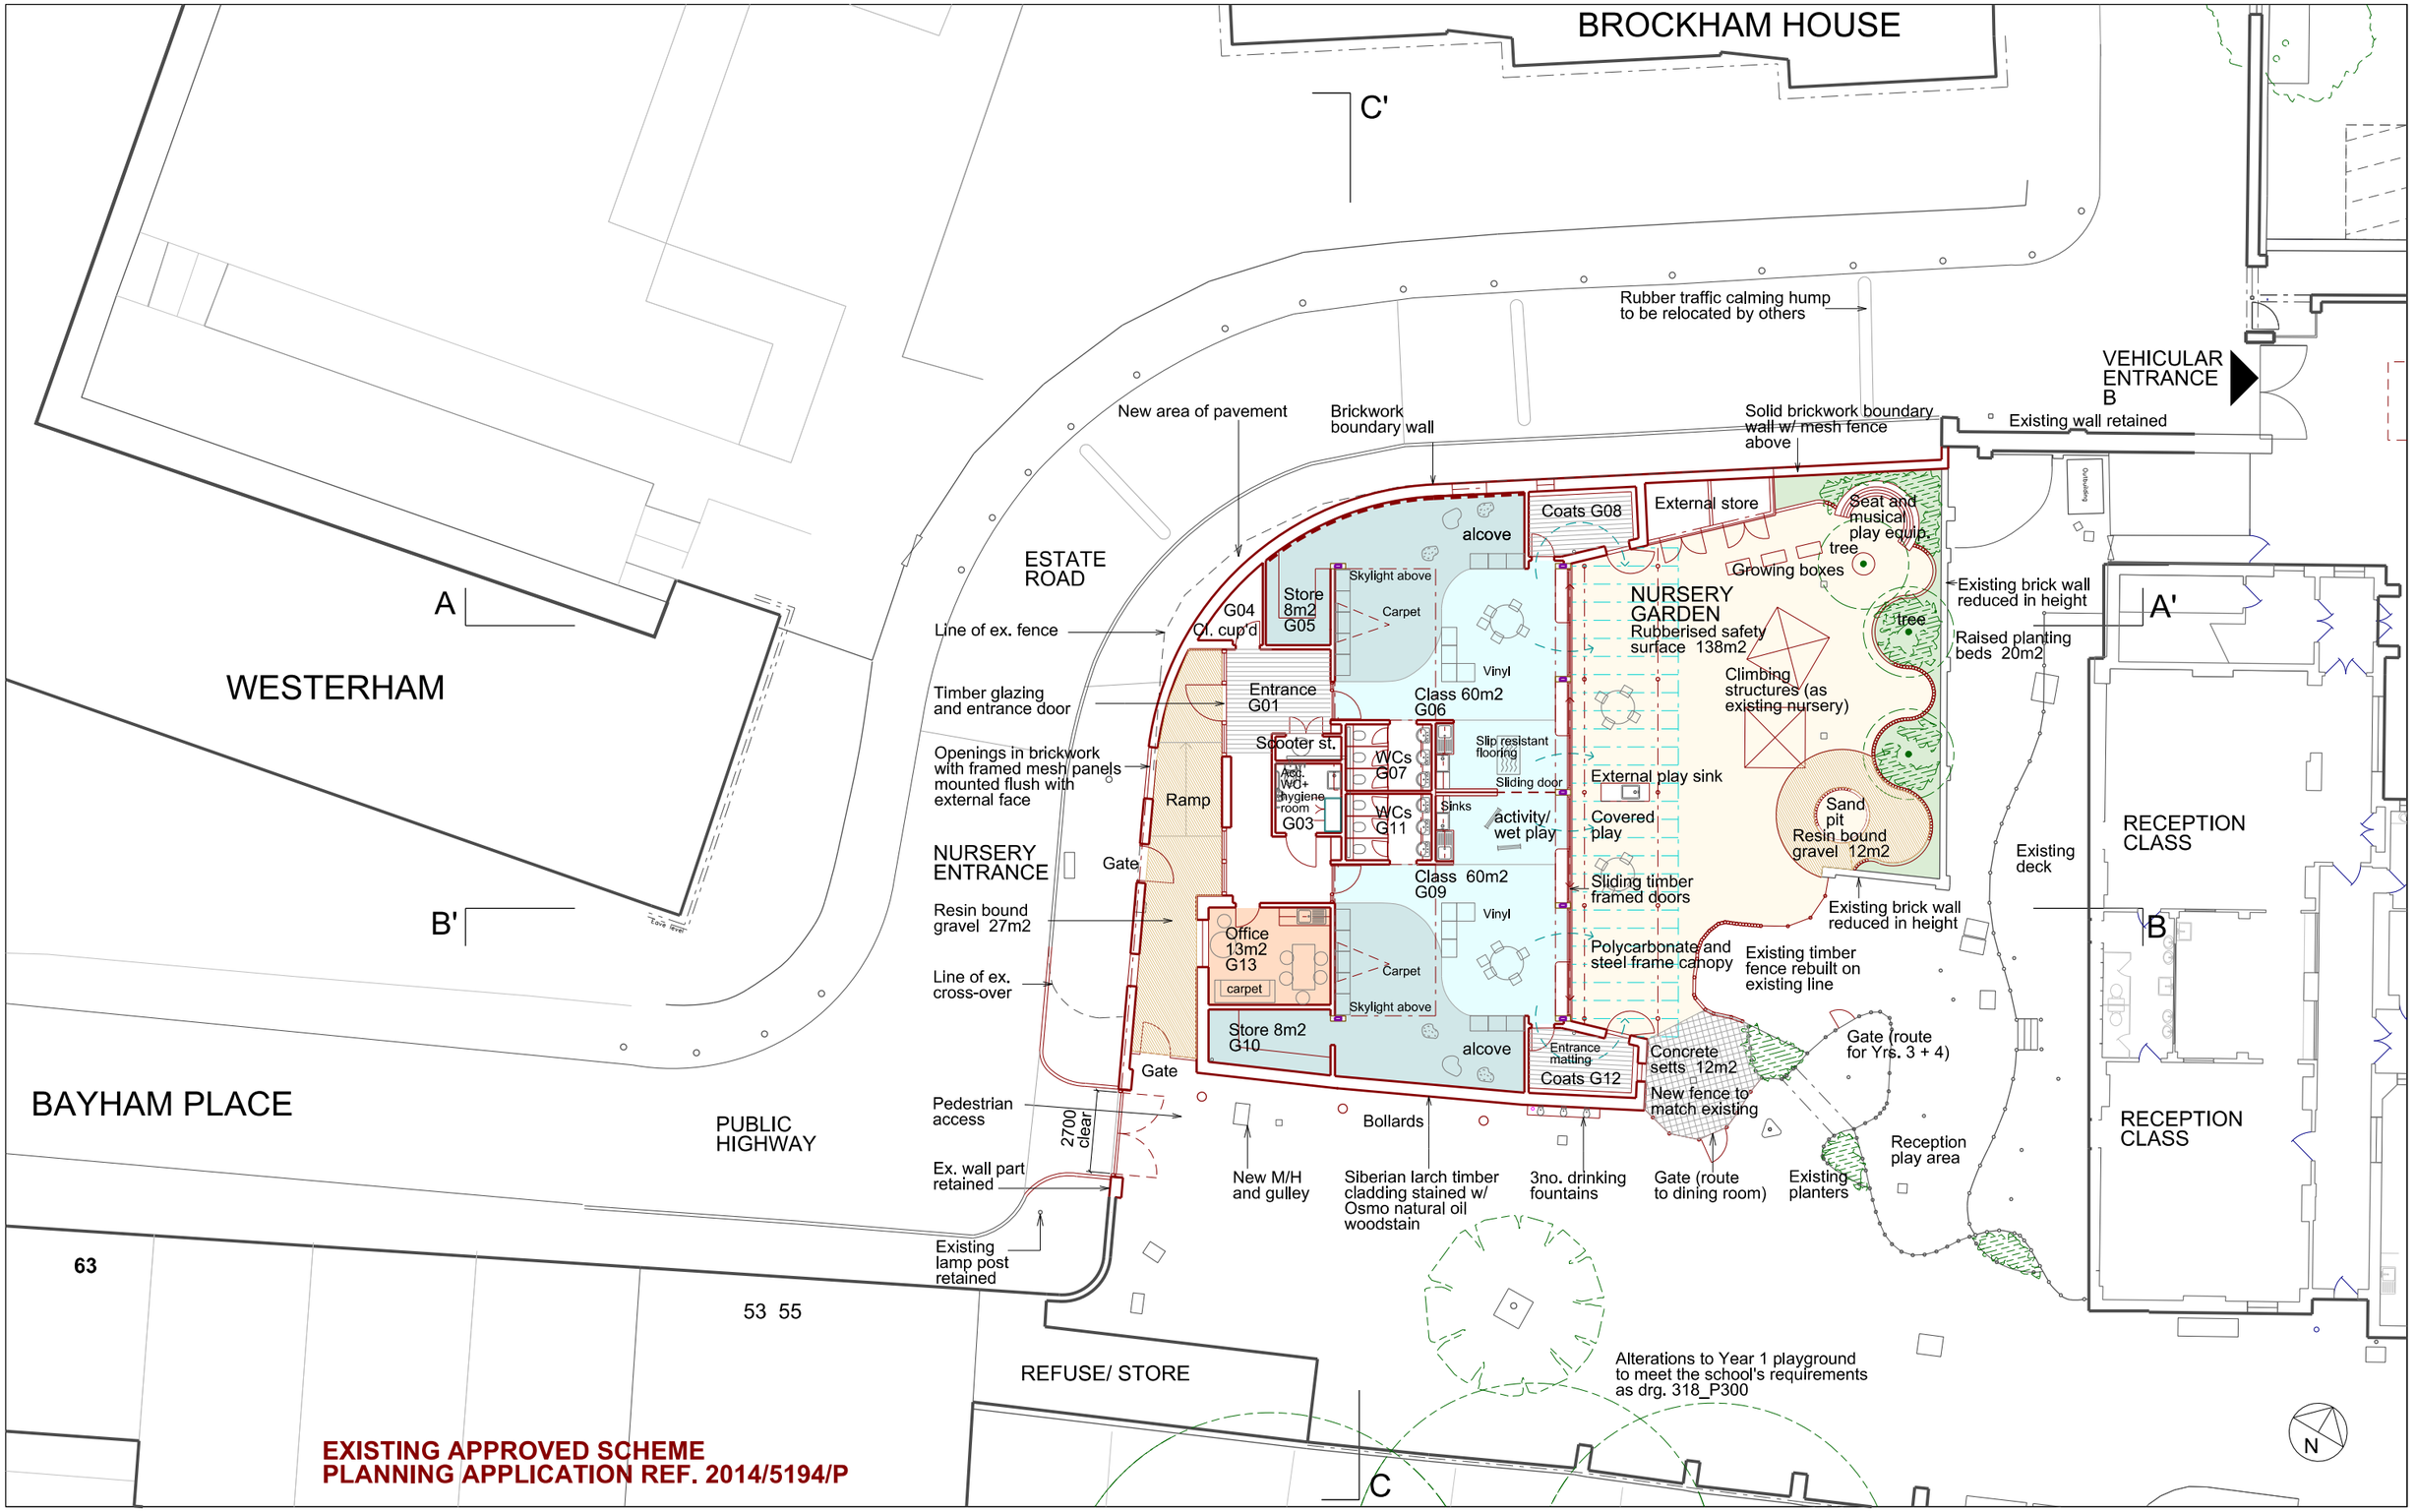

Rev.	Date	By	Description
A	27.03.14		Alterations to entrance, external play area and carpet
C	02.05.14		Notes added
D	27.05.14		External store amended , air source heat pump added & section lines added
E	30.05.14		Notes ammended
F	24.06.14		Plan amended following Value Engineering exercise, incl. changes to crossover & gate
G	01.08.14		PLANNING
H	07.01.15		Scooter store added

Do not scale from this drawing All dimensions to be checked on site
Notify the Architect immediately of any discrpancies
This drawing remains the copyright of the Architect

AAB architects
10 Stock Orchard Street London N7 9RW
Tel 020 7700 6265 Fax 020 7700 6365 mail@aabarchitects.co.uk

RICHARD COBDEN PRIMARY SCHOOL, NURSERY

DRAWING : PROPOSED GROUND PLAN
SCALE : 1:100 at A1, 1:200 at A3
DATE : 15.03.14

JOB NO.	LEVEL	SERIES	NO.	REV
318		P	201	H