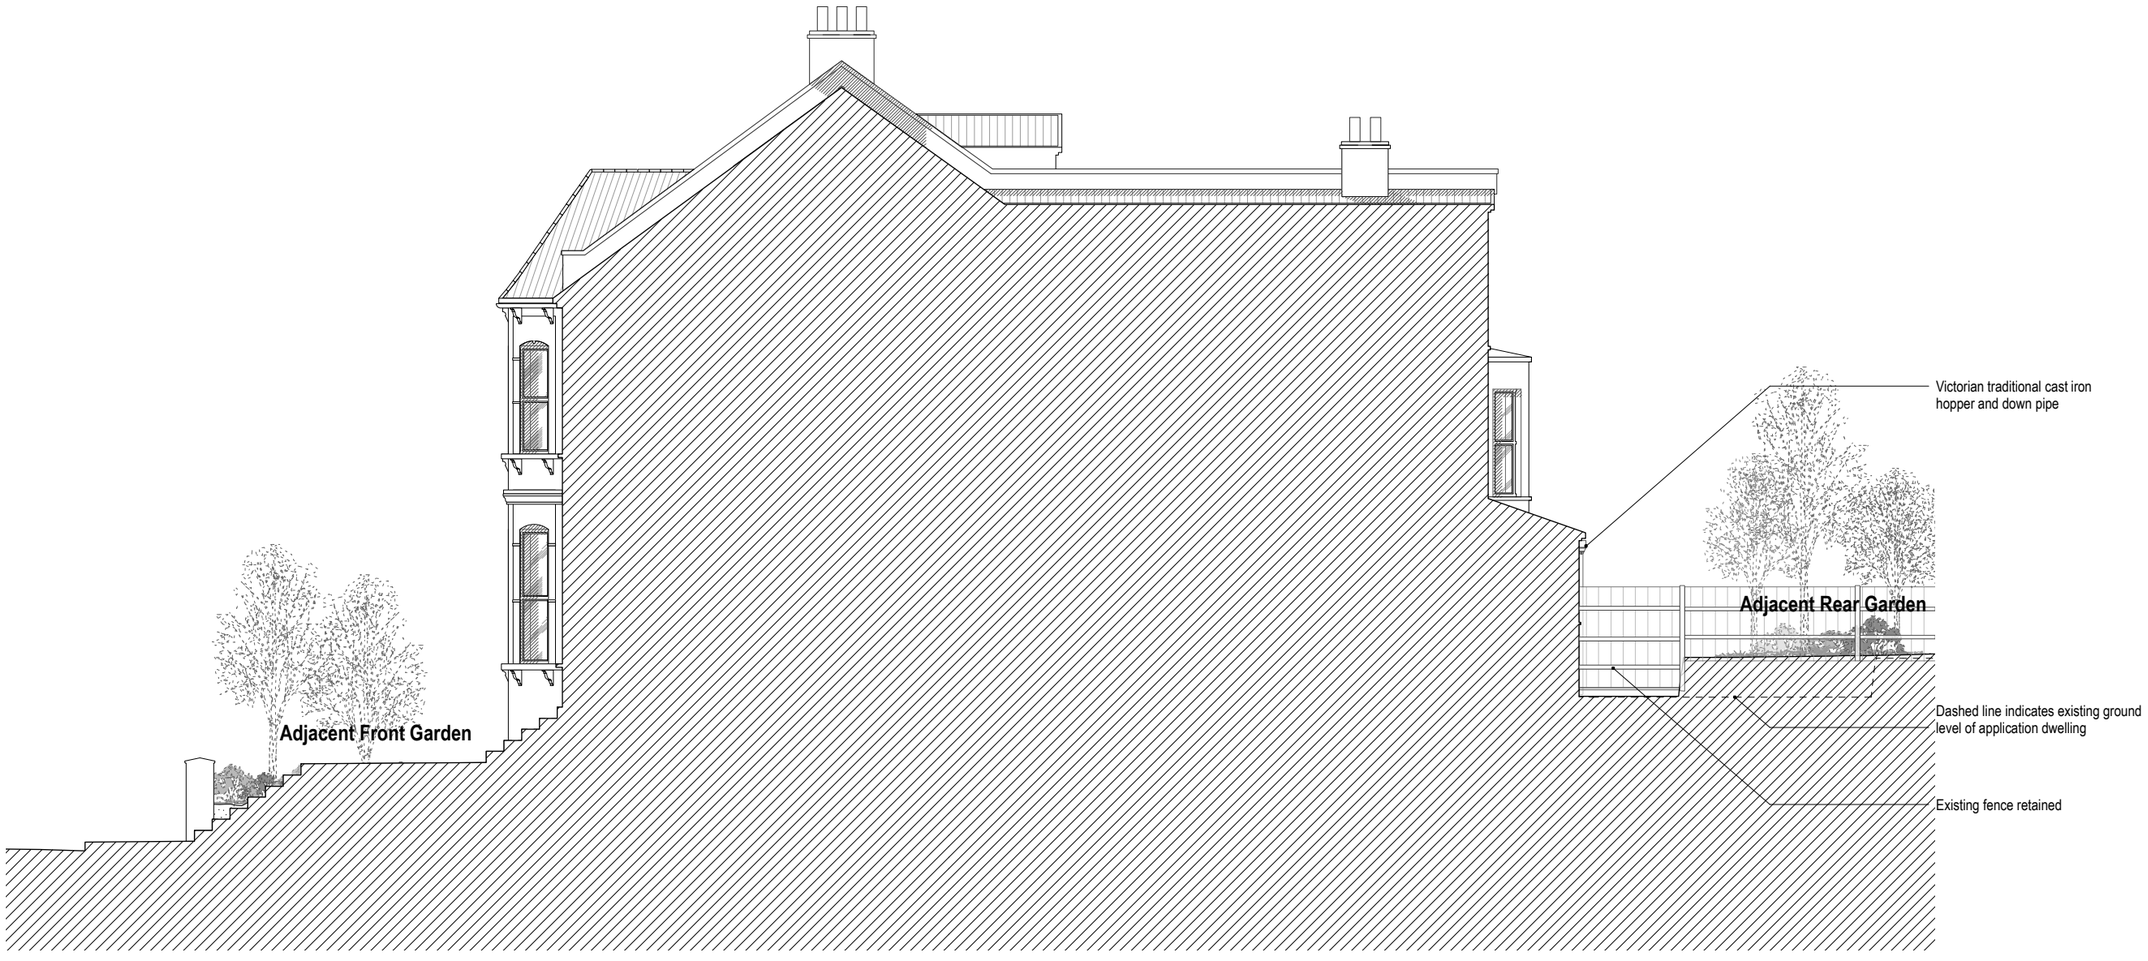

Proposed Side Elevation 1:100

Metres 0 5 10

Revision	Date	Amendment	Notes

NO DIMENSIONS ARE TO BE SCALED FROM THIS DRAWING. THE CONTRACTOR/MANUFACTURERS RESPONSIBLE FOR CHECKING ALL DIMENSIONS AND QUERYING ANY DISCREPANCIES. THIS DRAWING IS THE PROPERTY OF LJT ARCHITECTS LTD. COPYRIGHT IS RESERVED BY THEM AND THE DRAWING IS ISSUED ON CONDITION THAT IT IS NOT COPIED, REPRODUCED, RETAINED OR DISCLOSED TO ANY UNAUTHORISED PERSON, EITHER WHOLLY OR IN PART WITHOUT WRITTEN CONSENT.

Client	Mr Charles Dawson
Project	25 Hillfield Road, Hampstead. NW6 1QD.
Drawing	Proposed Side Elevation
Scale	1:100
Date	9th Feb 2017
Status	**Information**
Drawn	LT
Project N°	248
Drawing N°	**248_P_105**
Revision	

L.J.T. architects
59B Wellmeadow Road SE13 6TA
T 07961304574
E ljtarchitects@live.co.uk
W www.ljtarchitects.com