This drawing is not to be scaled
Verify all dimensions on site

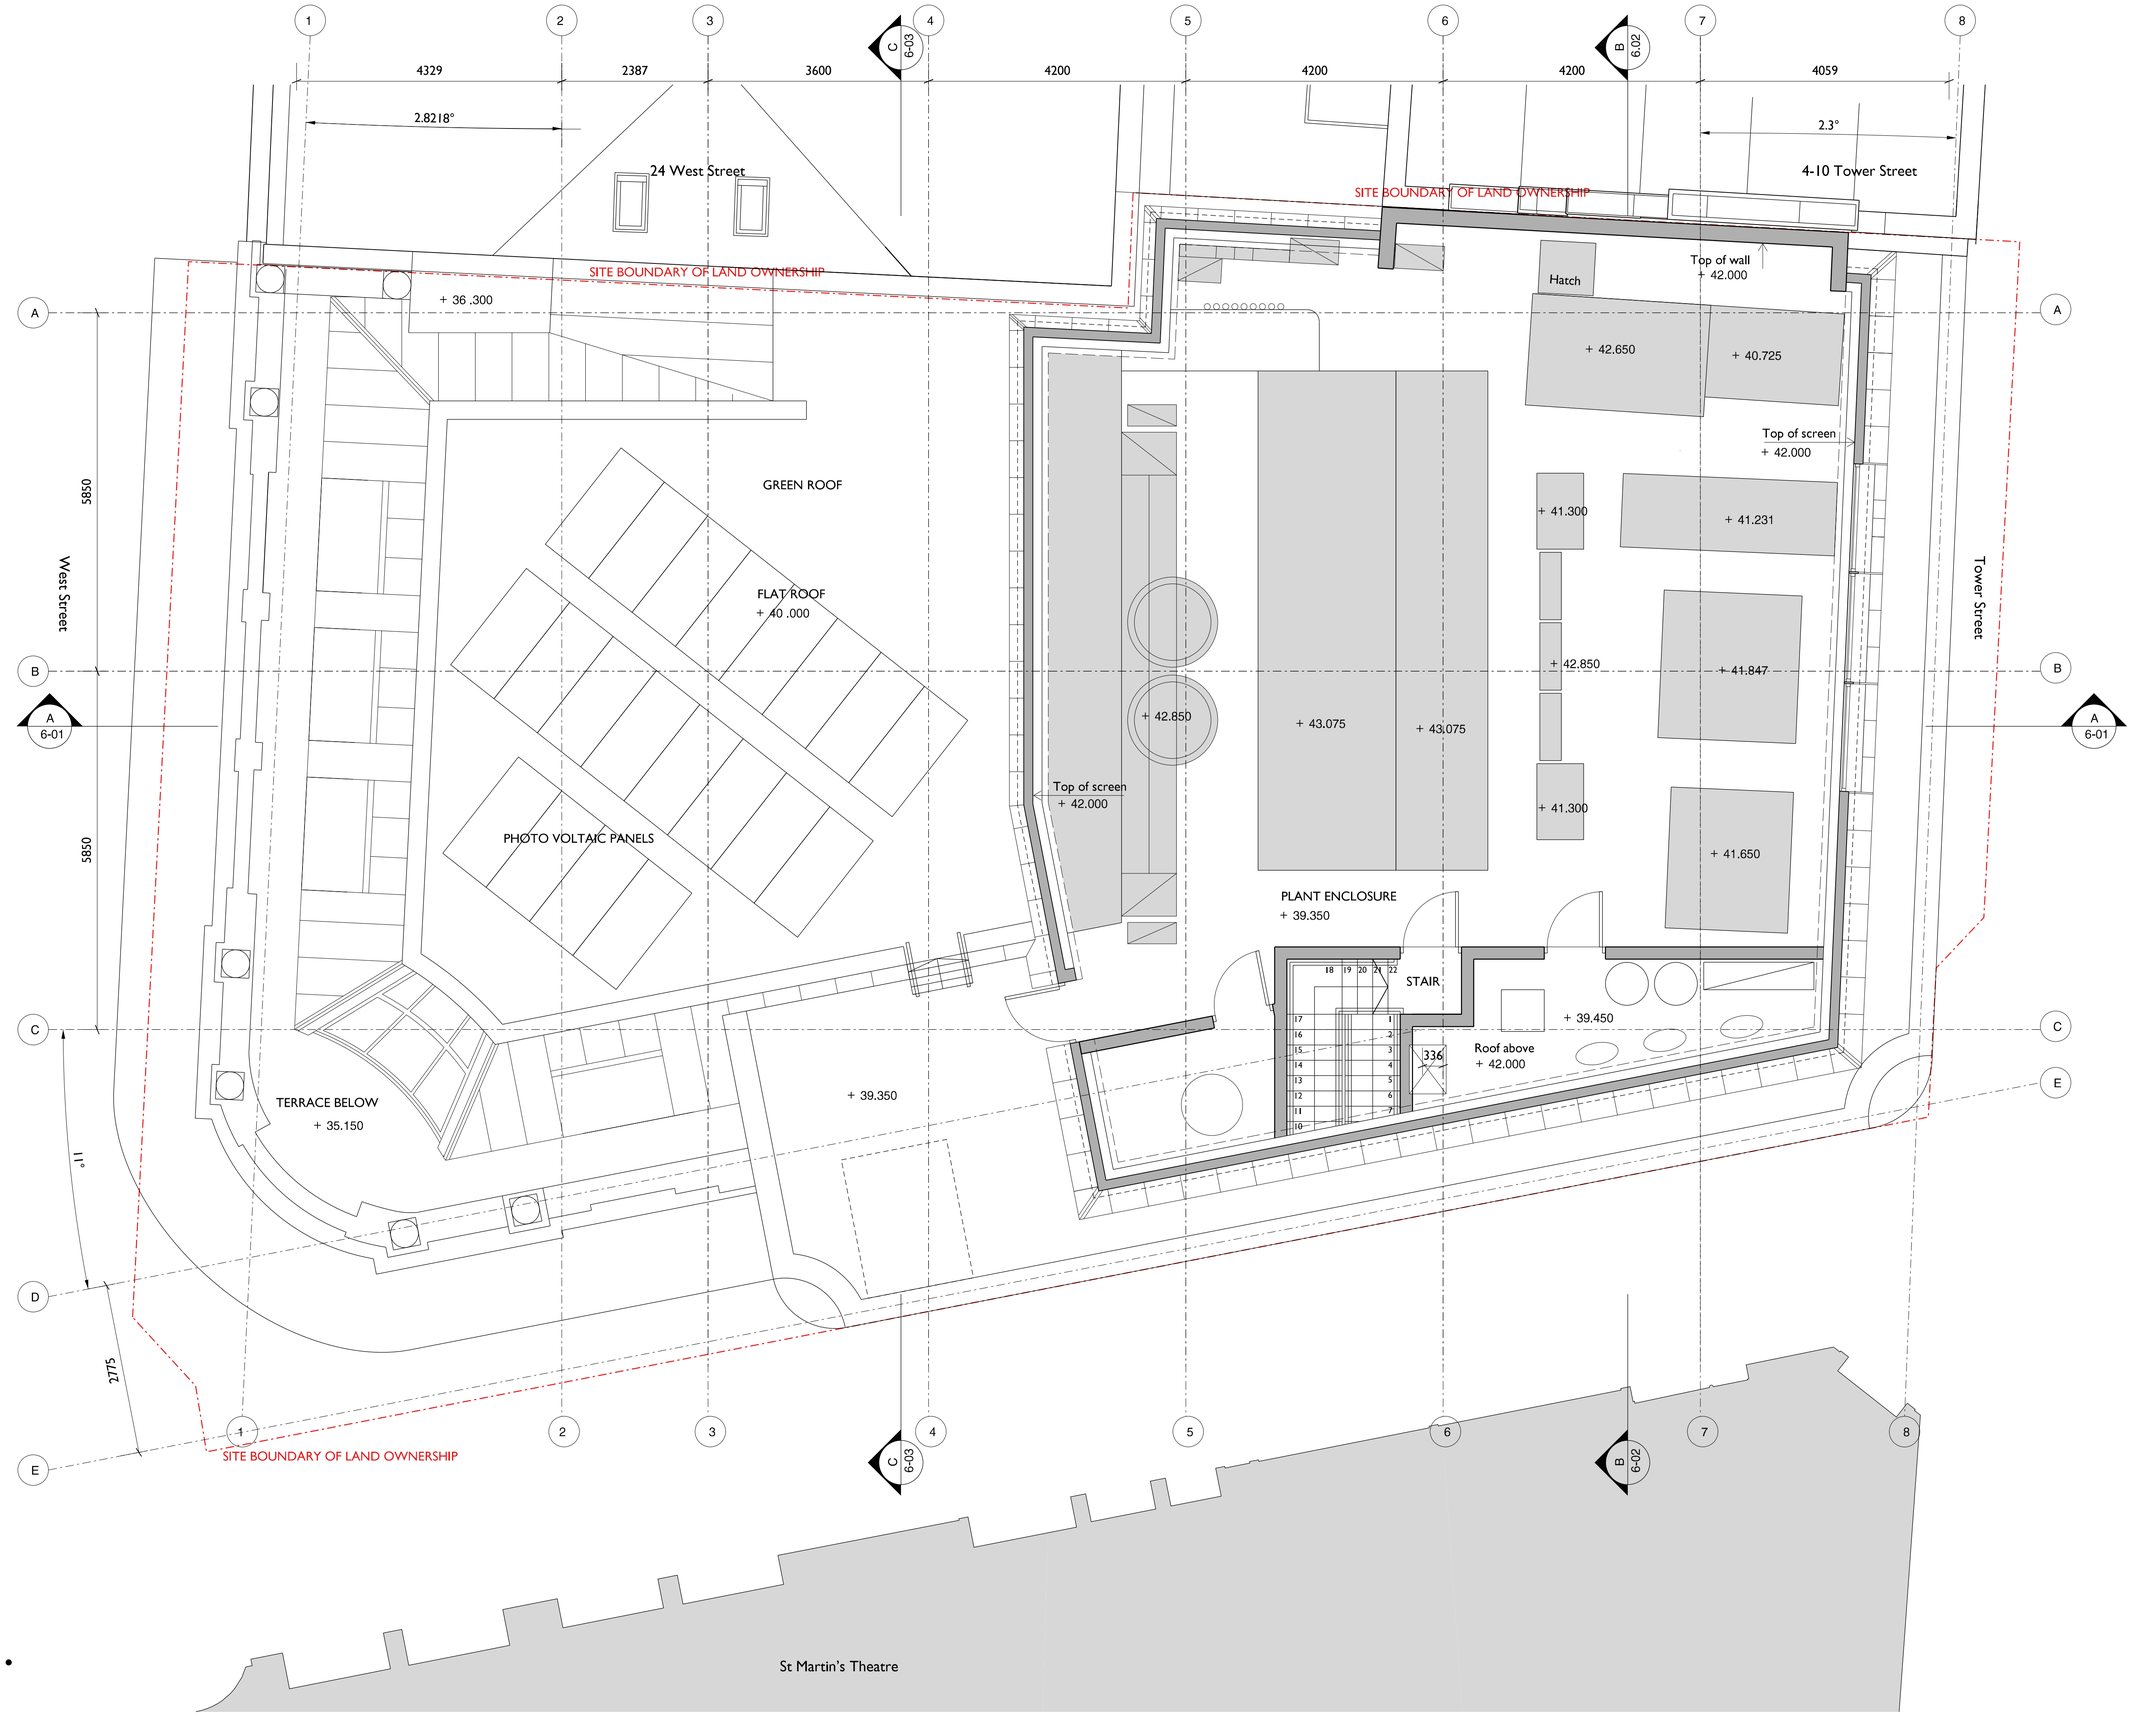

rev	amendment	date	dr
G	Solar panels to roof	11/11/15	AW
F	Grid lines added	04/02/15	KJ
E	Planning Issue	28/01/15	KJ
D	Stair updated, plant layout,text,levels added	19/12/14	VMc
C	Mansard roof applied	02/12/14	KJ
B	Stair and windows updated	17/11/14	VMc
A	Stair updated	11/11/14	VMc
/	First Issued	31/10/14	VMc

key plan

Aedas ArtsTeam

Ivory House
St Katharine Docks
London
E1W 1AT

T +44 20 7480 1500
F +44 20 7481 4840

artsteam@rhwl.com
aedas.com/aedasartsteam

project

Sondheim (Ambassadors) Theatre

client

Delfont Mackintosh Theatres Limited

title

ROOF PLAN

scale	date	drawn
1:50@A1	31/10/14	VMc

drawing no. 11455-A-05-06

revision G

status

PLANNING

Aedas ArtsTeam are part of Aedas RHWL Limited. Registered in England no. 6994738.
Registered Office - Ivory House, St Katharine Docks, London E1W 1AT
ISO 9001:2000 Approval No. LRQ4000557