


PROPOSED ROOF PLAN
(SCALE 1:100 AT A1)

THE PROPOSED ROOF COVERING IS TO BE KINGSPAN SINUSOIDAL KS1000 SWR WITH A GOOSEWING GREY FINISHING COLOUR AND AN OVERALL THICKNESS OF 70mm. REFER TO KINGSPAN DATA SHEETS FOR FULL DETAILS OF REPLACEMENT PRODUCT AND COLOUR CHART

PROPOSED ROOF COVERING TO BE FIXED TO THE EXISTING 4"x4" PURLINS IN ACCORDANCE WITH MANUFACTURERS INSTRUCTIONS AND RECOMMENDATIONS

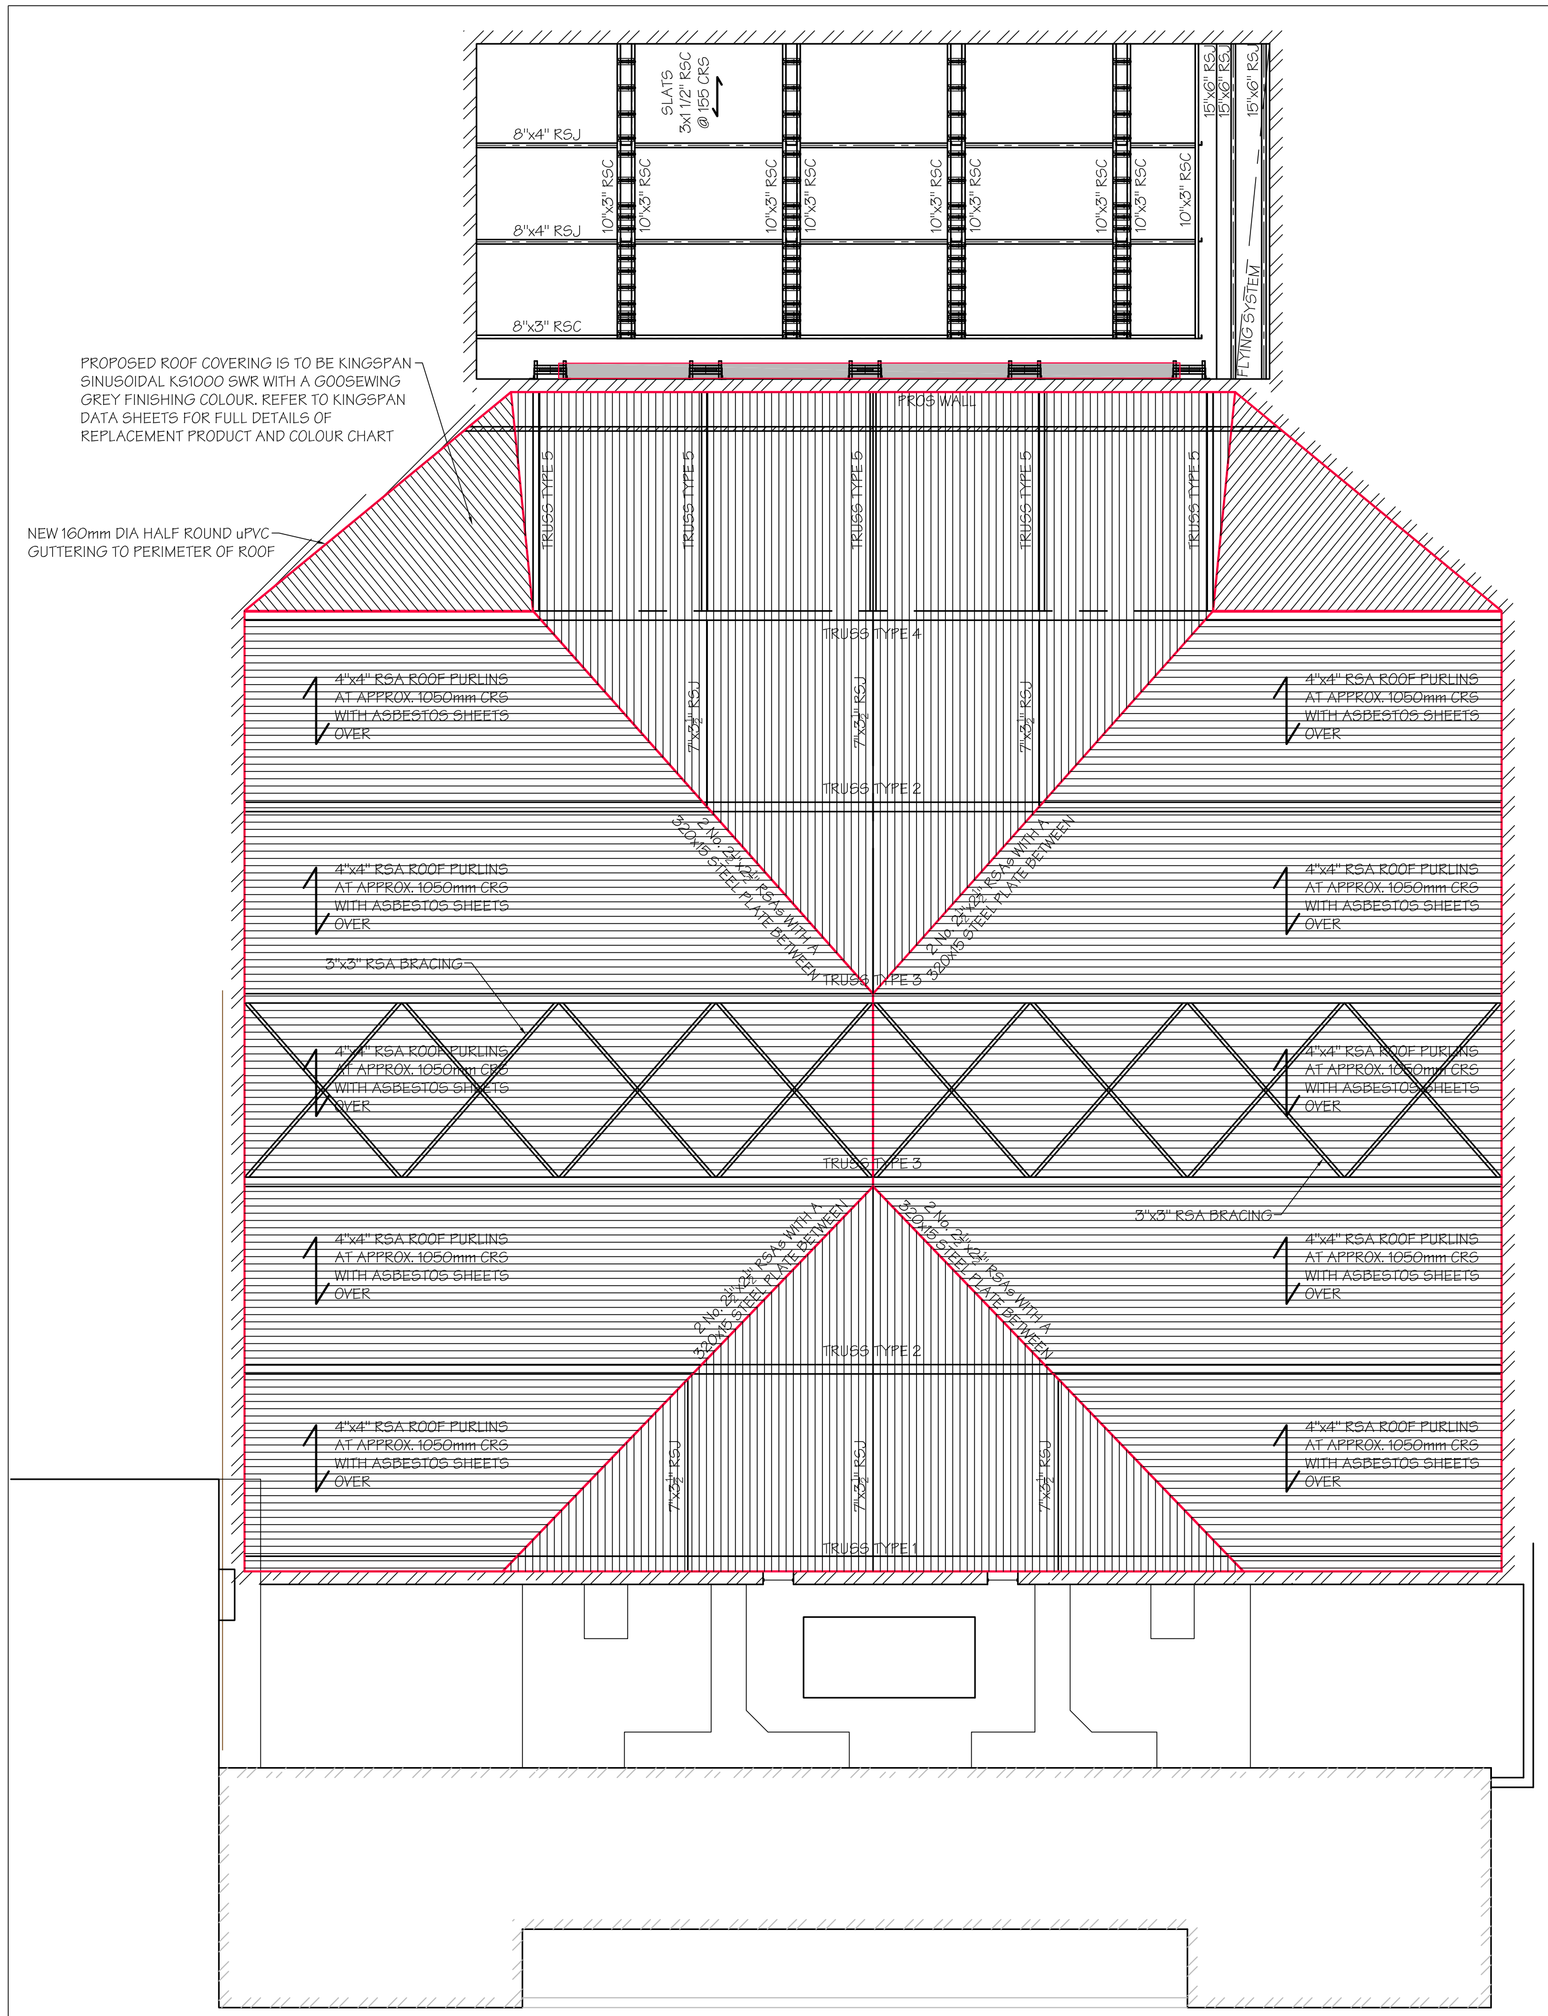


PROPOSED SECTION A-A
(SCALE 1:100 AT A1)

DO NOT SCALE THIS DRAWING.

Original Drawing Size A1

Notes
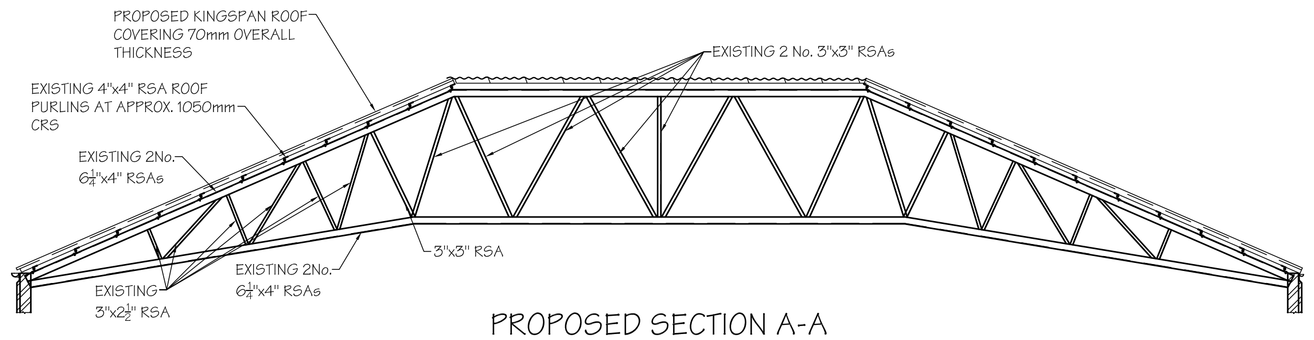
| Rev. | Date | Description | By |
|---|---|---|---|

Revisions

Michael Jackson Consulting
Chartered Structural Engineers
204 BOLTON ROAD
WORSLEY
MANCHESTER, M28 3BN
Tel: 0161 790 4404
Fax: 0161 790 4405

Client

ACADEMY MUSIC GROUP

Site

THE FORUM,
LONDON

Project

ROOF REPAIRS 2016

Drawing Title

PROPOSED ROOF PLAN

| Scale | Date | Drawn | Checked | Passed |
|---|---|---|---|---|
| AS SHOWN | NOV 16 | DS | | |

DRG. No.

2613-111

THIS DRAWING AND THE COMPUTER FILE OF THIS DRAWING ARE COPYRIGHT. THE COPYRIGHT BELONGS TO MICHAEL JACKSON CONSULTING ENGINEERS LIMITED (MJCE LIMITED). THIS DRAWING MAY THEREFORE, NOT BE REPRODUCED IN ANY FORMAT WITHOUT THE WRITTEN CONSENT OF MJCE LIMITED AND THE COMPUTER FILE MAY NOT BE TRANSFERRED WITHOUT THE WRITTEN CONSENT OF MJCE LIMITED.