DO NOT SCALE from this drawing Contractors must verify all dimensions on site before setting out, commencing work, or making any shop drawings.

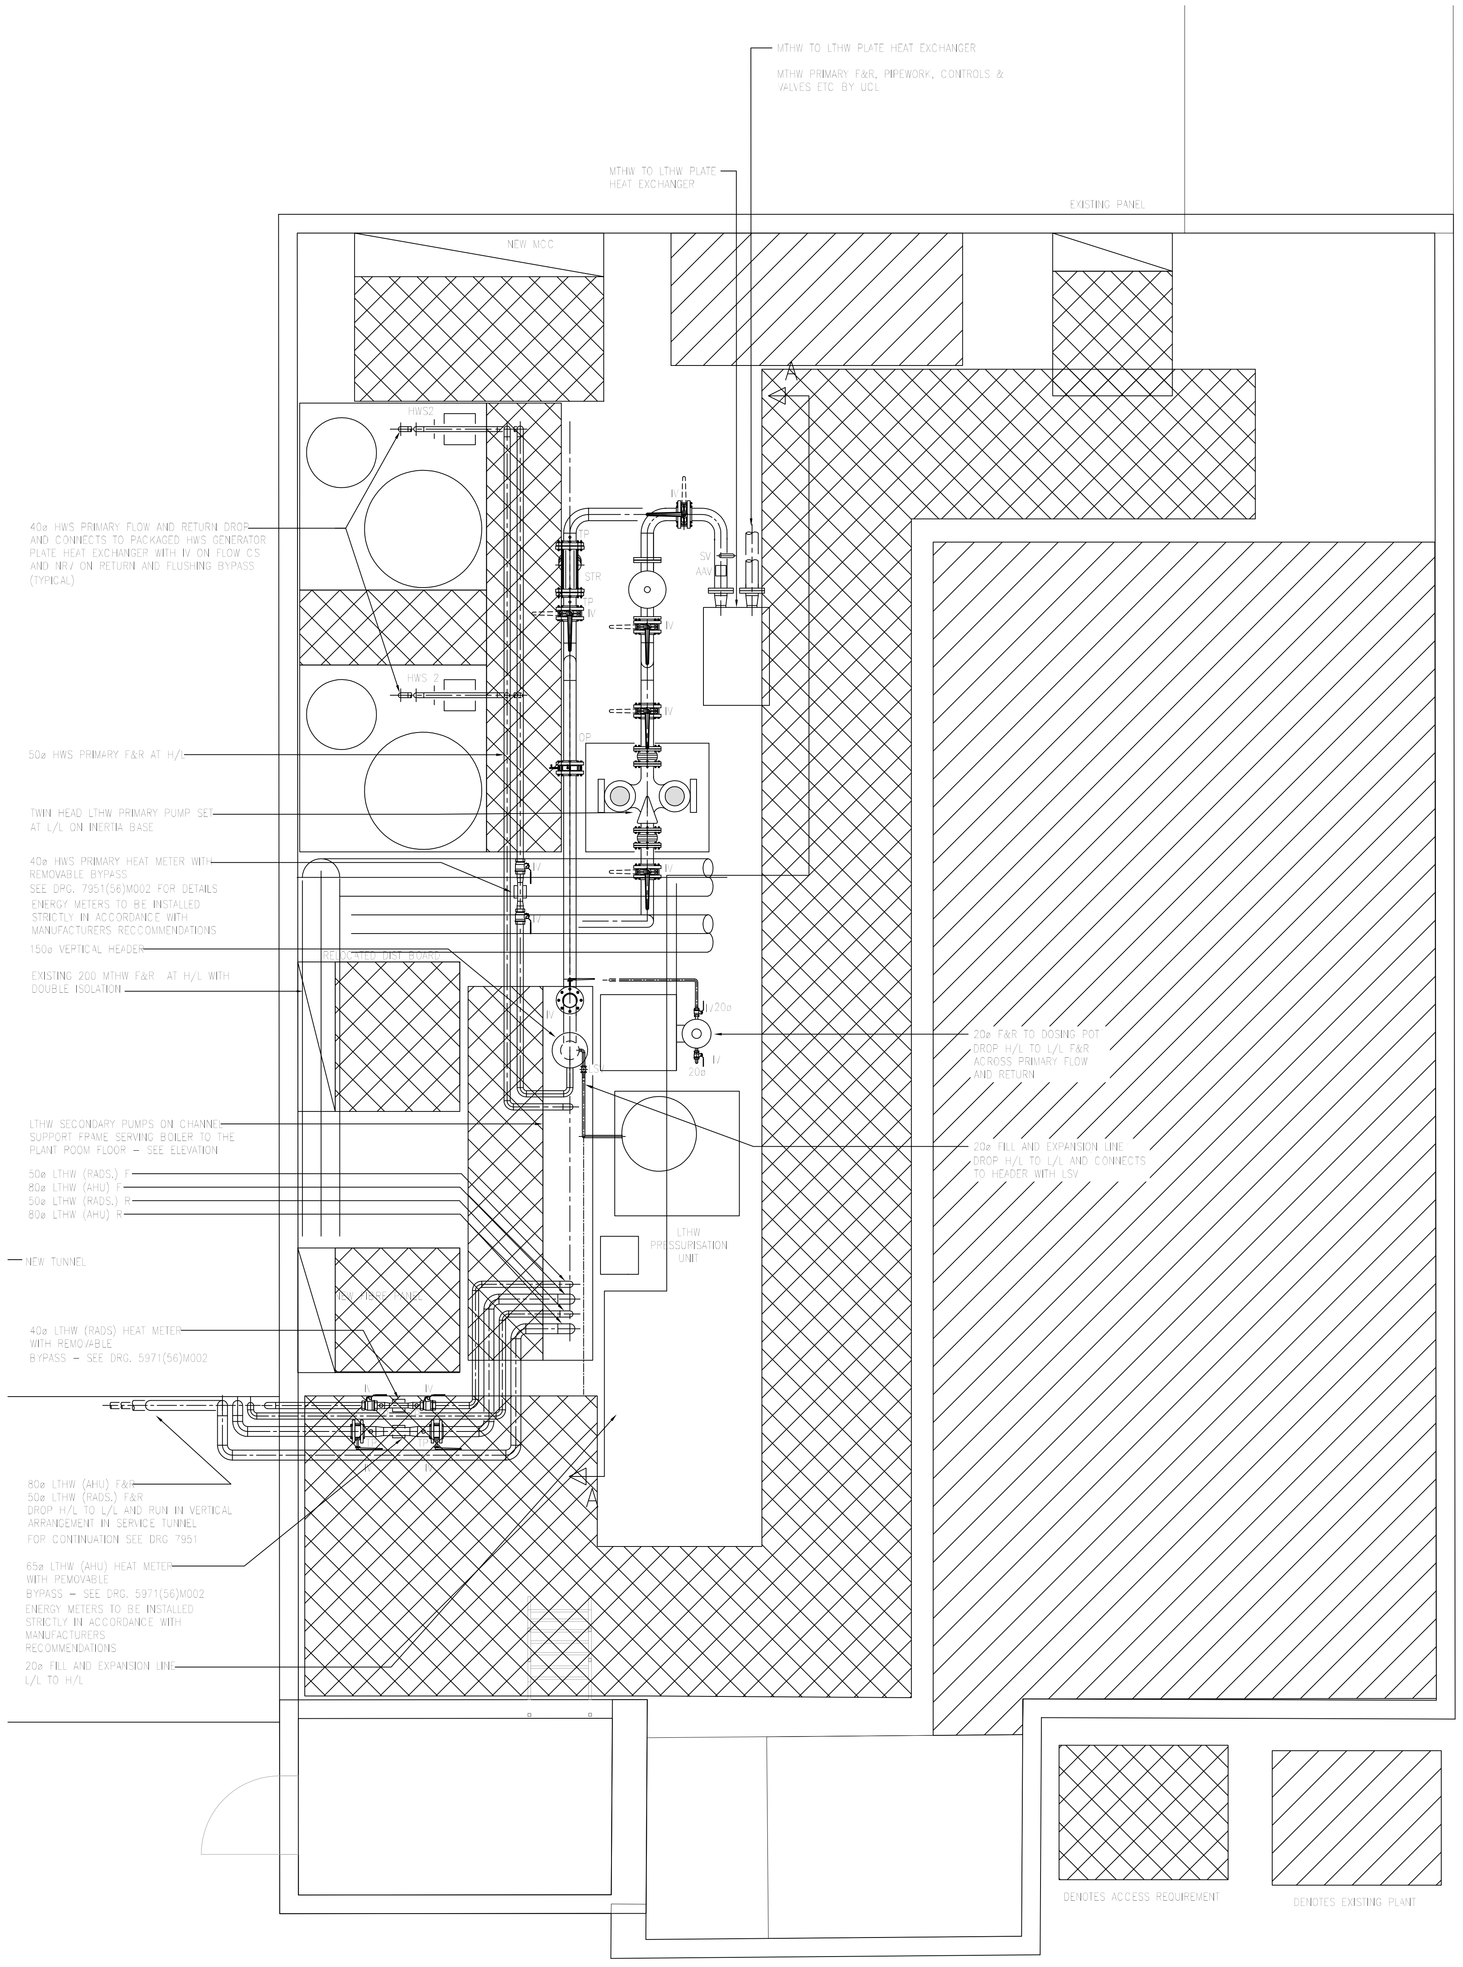


PLAN
SCALE 1:25

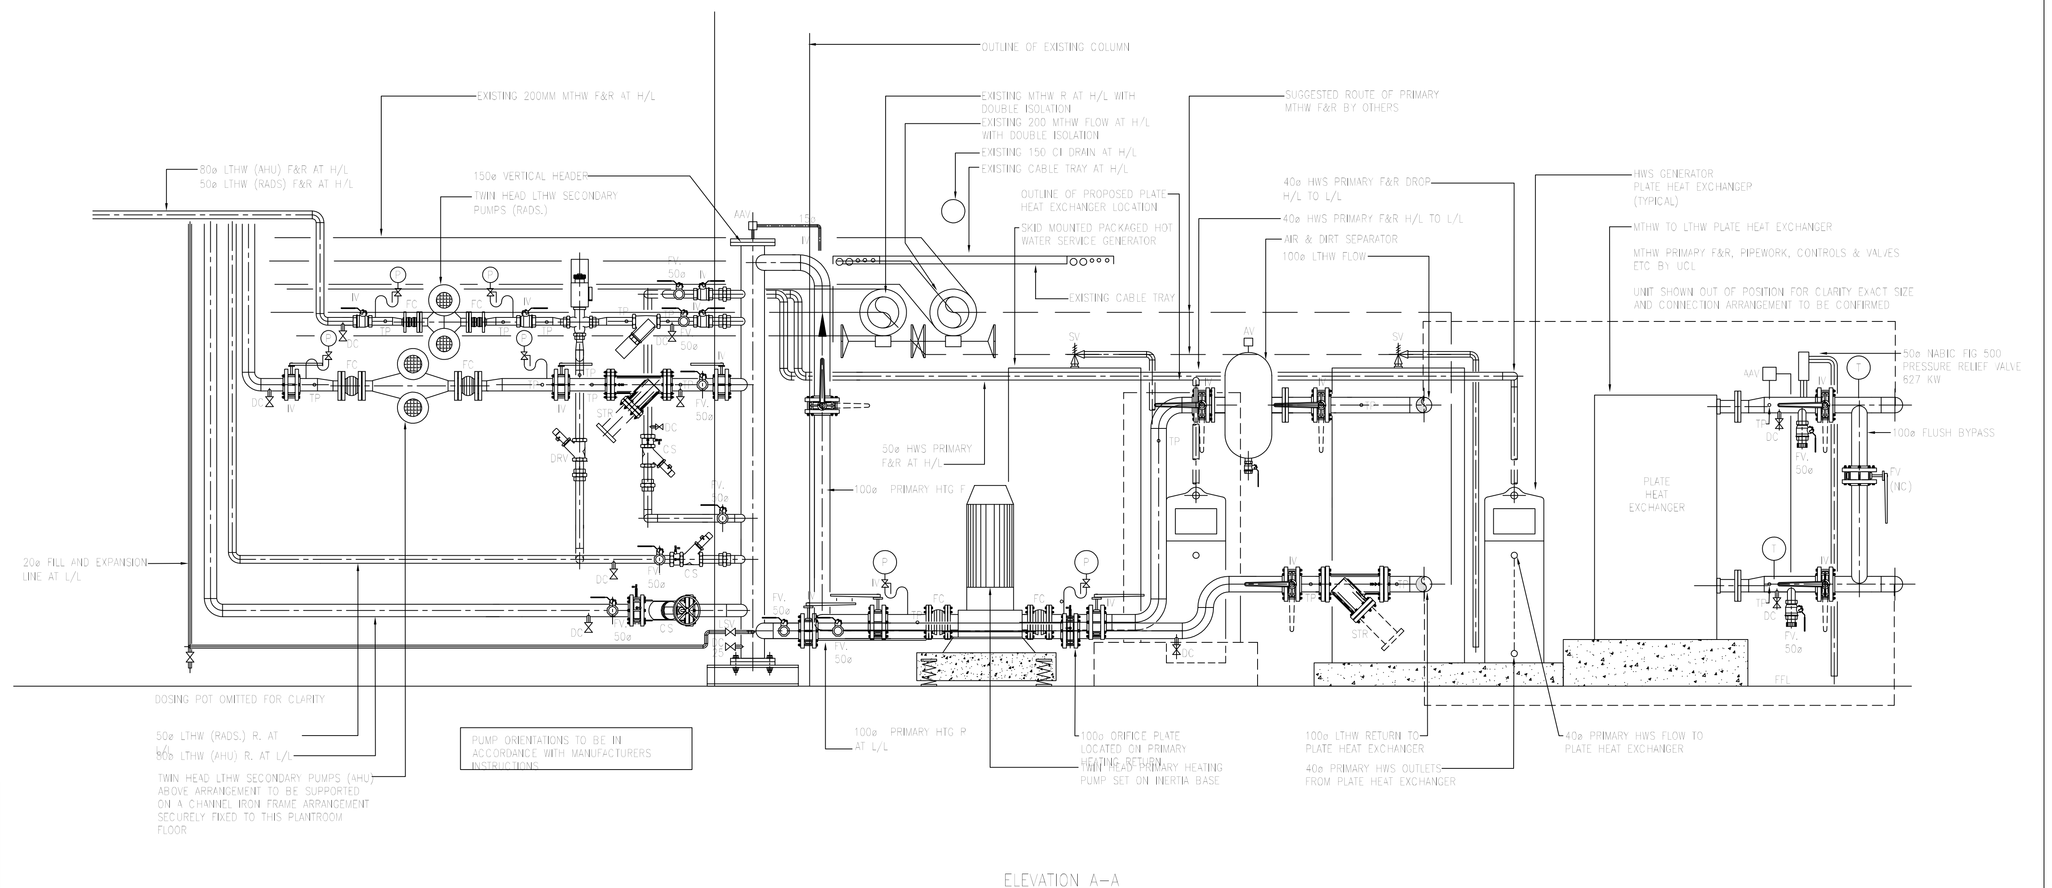


ELEVATION A–A
SCALE 1:20

| REV. | DATE | DESCRIPTION | BY | CHKD |
|---|---|---|---|---|
| 04 | 22/01/16 | CONTRACT ISSUE | AW | AW |
| 03 | 06/01/16 | EXISTING ADJACENT SERVICES SHOWN AND PROPOSED SERVICES ADJUSTED TO SUIT.PRESSURISATION UNIT AND DOSING POT RELOCATED TO AVOID EXISTING ELECTRICAL | EH | |
| 02 | 24/11/15 | NOTES AND SECTIONS ADDED PLANT AND EQUIPMENT DRAWN IN MORE DETAIL | EH | |
| 01 | 28/10/15 | UPDATED TO SUIT FURTHER SITE INFORMATION | AW | |

MSL MECHANICAL SERVICES LTD


mgpartnership
Building Services Consulting Engineers
Surrey House,
Whyteleafe Business Village,
Whyteleafe Hill, Whyteleafe,
Surrey, CR3 0AT
Tel: 01883 621200 Fax: 01883 621201
Email: engineers@mgpartnership.com


PROJECT:
UCL WILKINS LOWER REFECTORY AND NORTH TERRACE PROJECTS

CLIENT:
BALFOUR BEATTY

DRAWING TITLE:
PROPOSED MECHANICAL SERVICES CCB PLANTROOM LAYOUT

| DRAWN: | CHECKED: | APPROVED: |
|---|---|---|
| AW | EH | AW |
| DATE: 14.10.15 | SCALE @ A0: AS SHOWN | |

ISSUE STATUS:
CONTRACT ISSUE

DRAWING NO: 7951/(57)M107

REVISION: 04