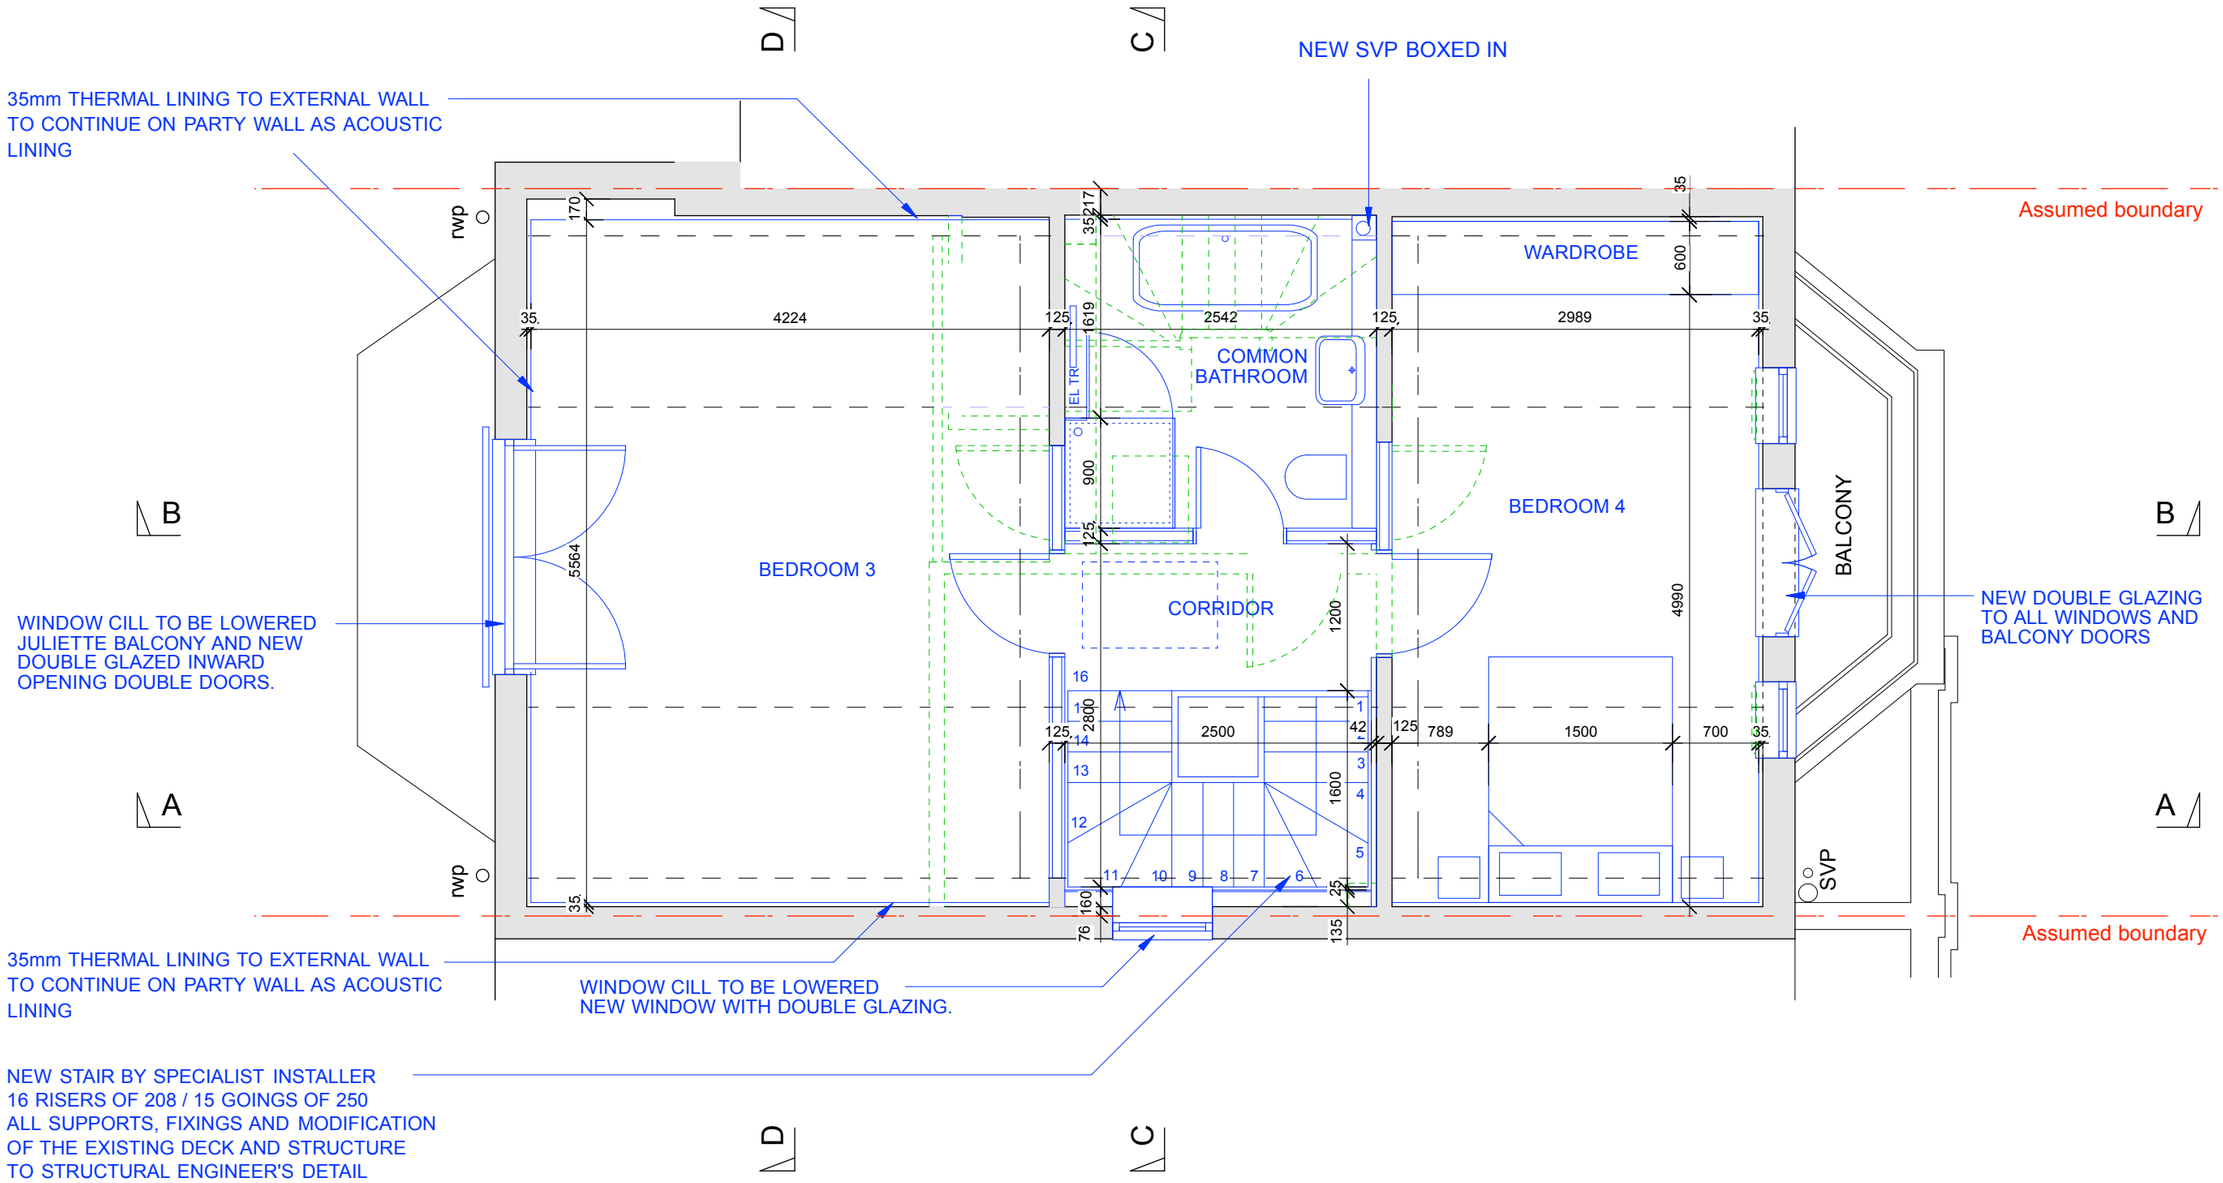

THIRD FLOOR

RE: BUILDING REGS, OPEN-PLAN LAYOUT REQUIRES FIRE-ENGINEERED SOLUTION (MIST SYSTEM)

ALL EXISTING WINDOWS REPLACED WITH DOUBLE GLAZED UNITS TO ACHIEVE U-VALUE 0.18W/m²K.

1:50 0 0,5 1,0 1,5 2,0 2,5 3,0 3,5 4,0 4,5 5,0 [m]

1:100 0 1 2 3 4 5 6 7 8 9 10 [m]

PROPOSED EXISTING TO REMOVE

PROPOSED THIRD FLOOR PLAN

PLANNING

REV.	DATE	DESCRIPTION	REV.	DATE	DESCRIPTION	REV.	DATE	DESCRIPTION

NOTE:

ALL DIMENSIONS ARE IN MILLIMETERS. INCONSISTENCIES ARE TO BE REPORTED TO THE ARCHITECT IMMEDIATELY.

COPYRIGHT IS HELD BY SIMON MILLER ARCHITECTS LTD

CLIENT: ANDREW AND KATE WETTERN

PROJECT: INTERNAL REFURBISHMENT & NEW RELOCATED STAIR

SITE: 61B CANFIELD GARDENS SOUTH HAMPSTEAD LONDON NW6 3JL

DRAWING TITLE: PROPOSED THIRD FLOOR PLAN

Simon Miller Architects Ltd
1033 B Finchley Road
Temple Fortune
London NW11 7ES

Tel: 020 8201 9875
Web: simonmillerarchitects.com
Email: simon@simonmillerarchitects.com

DATE: JANUARY 2017

DRAWN BY: OR

SCALE: 1:50 @ A3

DRAWING NO.: 422 PL04

REVISION: