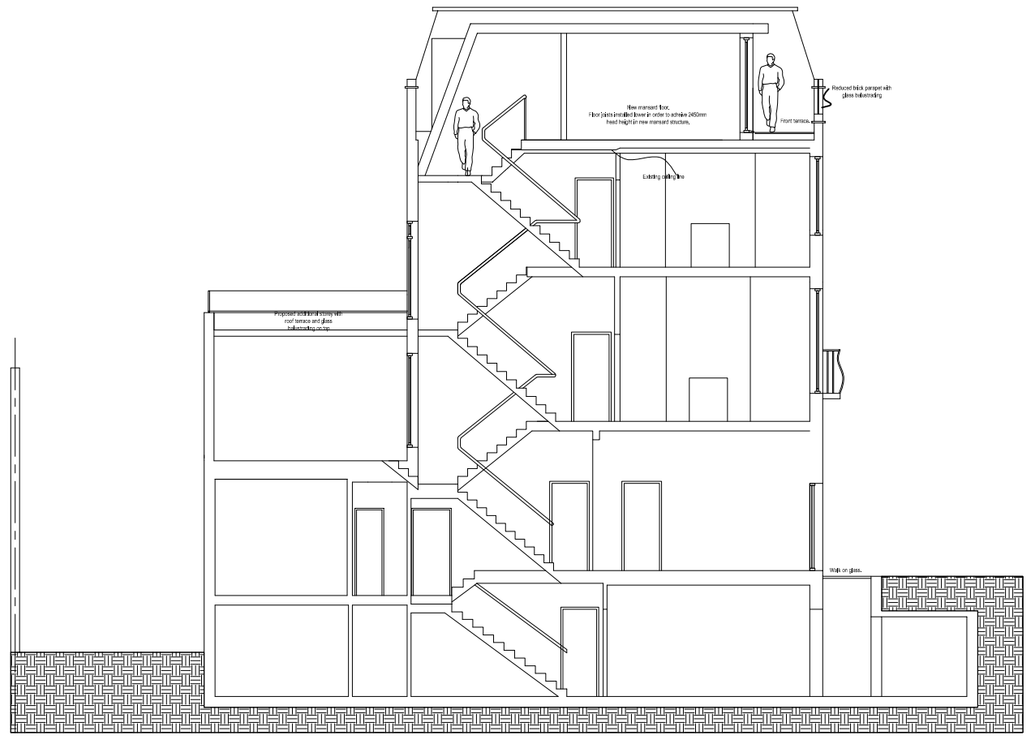

SECTION B-B
SCALE 1:100
0 1 2 3 4 5m

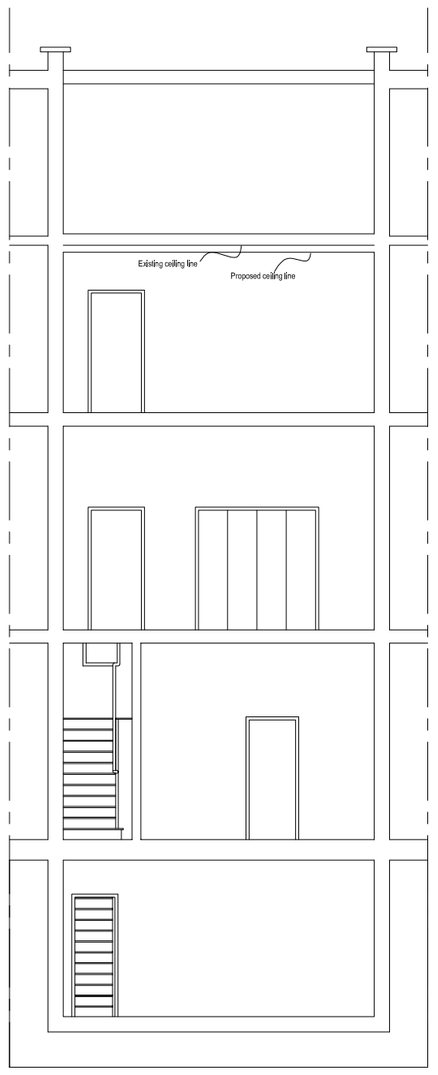

SECTION A-A
SCALE 1:100
0 1 2 3 4 5m

FRONT ELEVATION
SCALE 1:100
0 1 2 3 4 5m

Notes:

1 - Do not scale this drawing. Work to figured dimensions only. This drawing is copyright of Congreve Horner and should only be reproduced with their express permission. Check all dimensions on site. Any discrepancies should be reported to Congreve Horner prior to commencement.

Rev	By	Chk'd	App'd	Date	Description
C	JH	AD	-	01.02.2017	Description altered
B	JH	AD	-	19.12.2016	Front parapet altered
A	JH	AD	-	11.04.2016	Front parapet and terrace doors altered
-	CH	TA	-	18.08.2014	First Issue

CONGREVE HORNER
CHARTERED BUILDING SURVEYORS
CHARTERED VALUATION SURVEYORS
108 FULHAM PALACE ROAD
LONDON W6 9PL
T:020 8741 8872
F:020 8748 3478
E:contact@congrevehorner.com

Property:
96 GLOUCESTER AVENUE, LONDON, NW1 8HX

Client:
Apollo Sun Properties Ltd

Drawing Title:
EXISTING SECTIONS & ELEVATION

Drawing No:
5709-03c

Status:
PLANNING

Drawn : JH | Designed: JH
Scale: 1:100 | Original Size: A2

50 mm Grid Sheet Size: A2