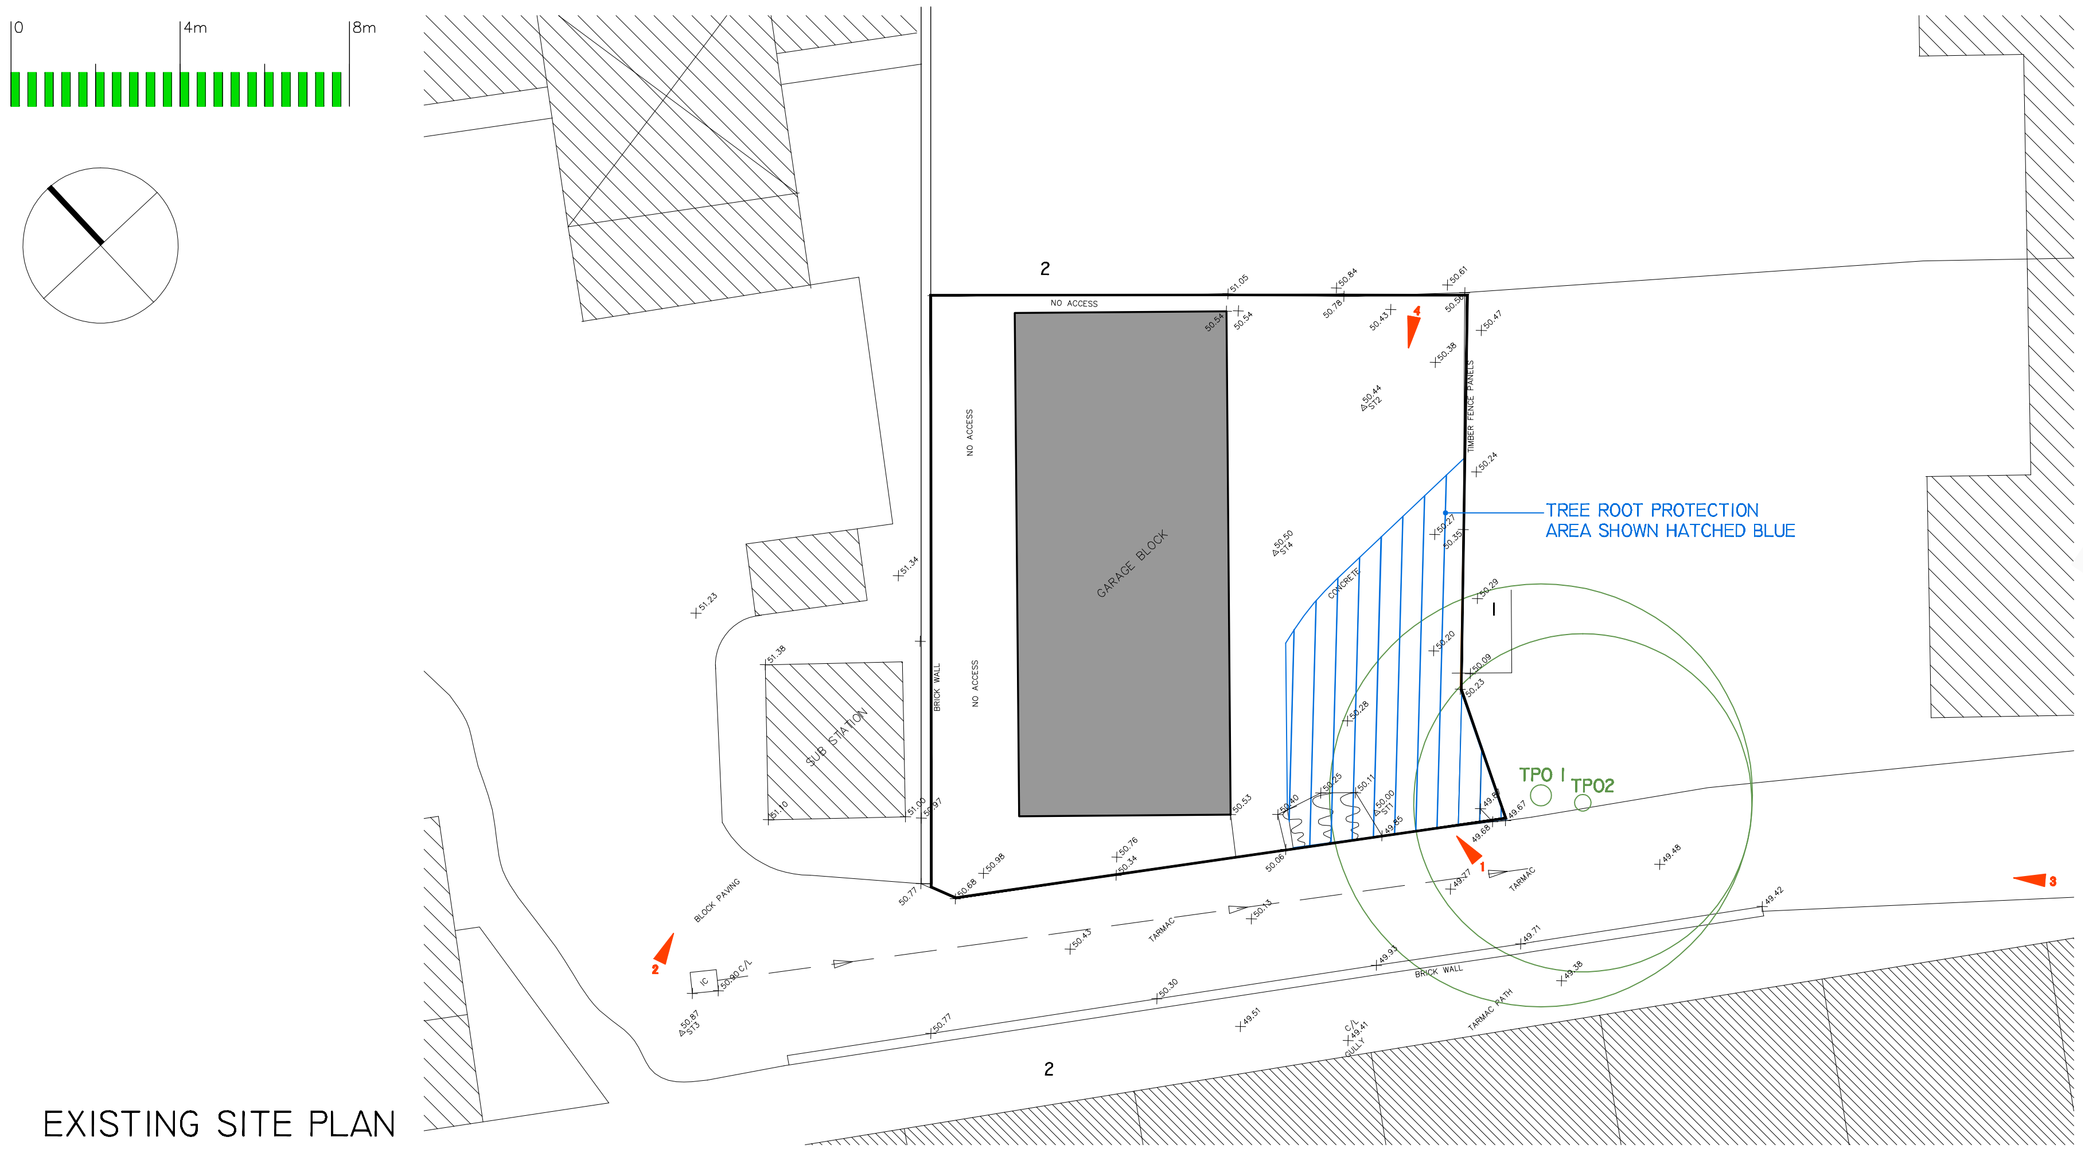

EXISTING SITE PLAN

PROPOSED SITE PLAN

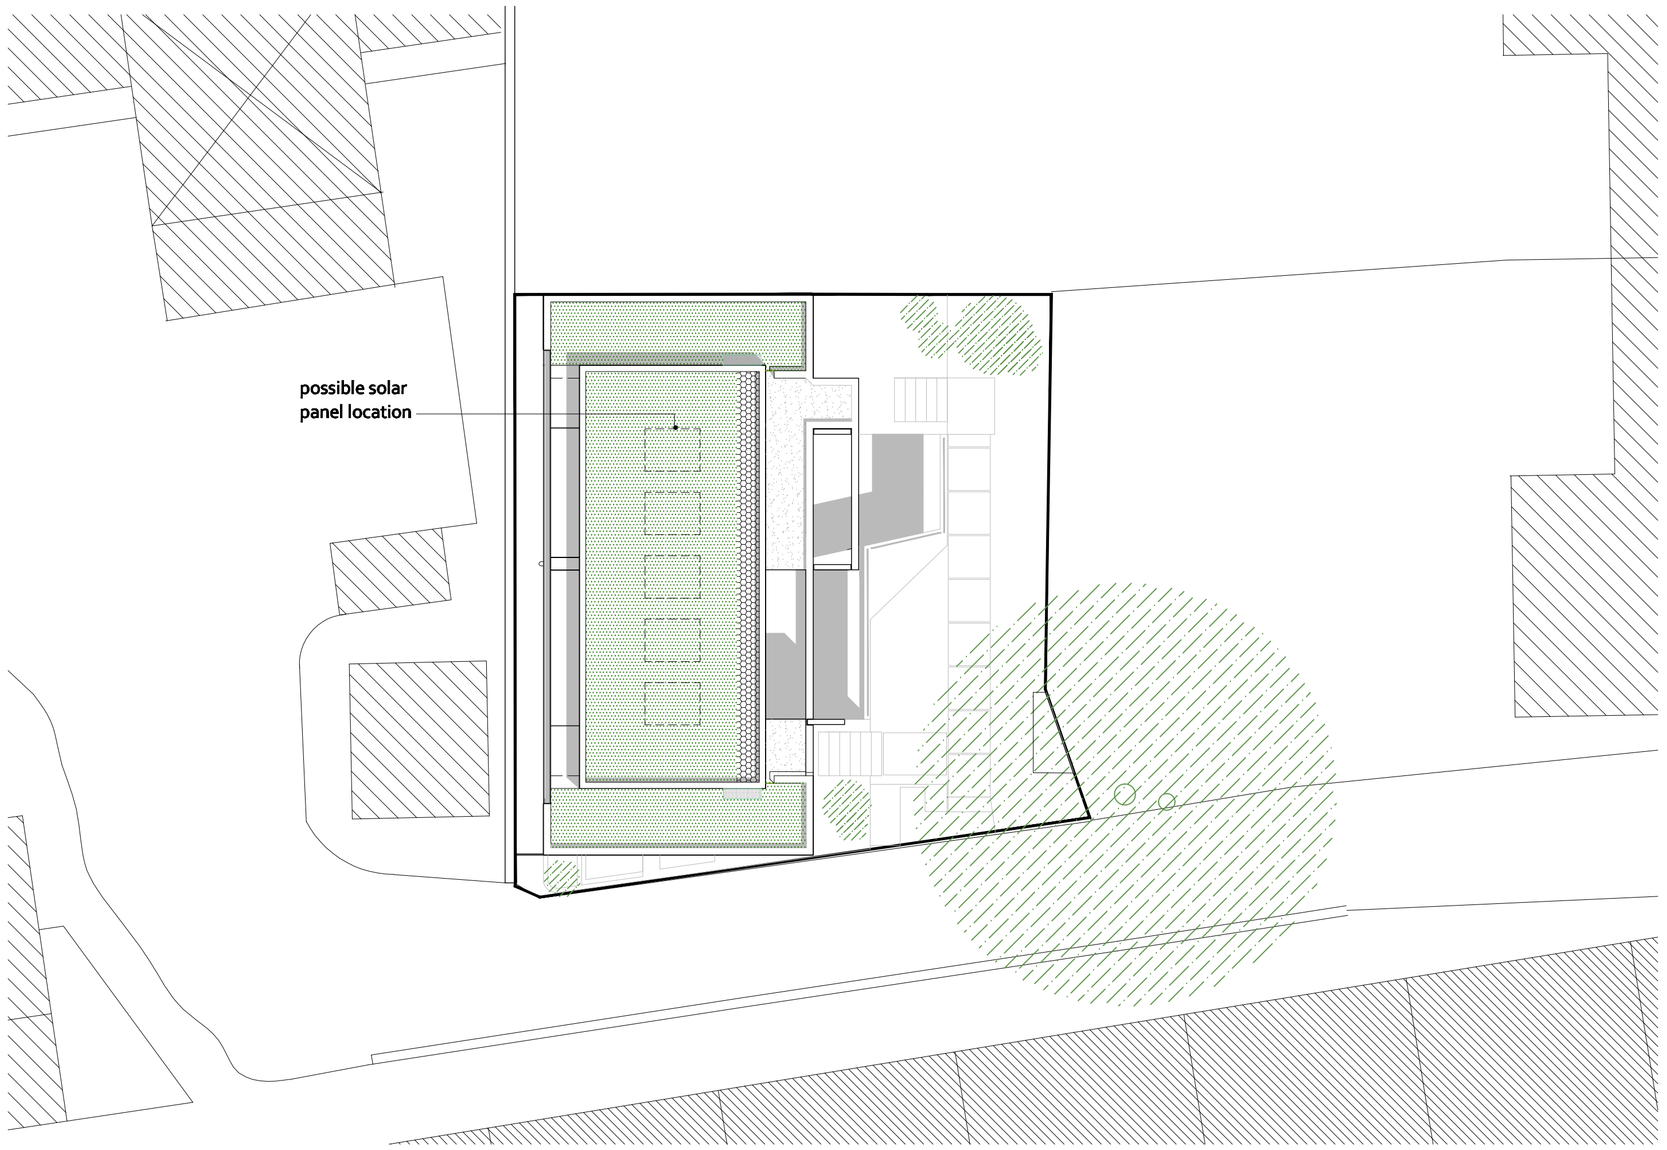

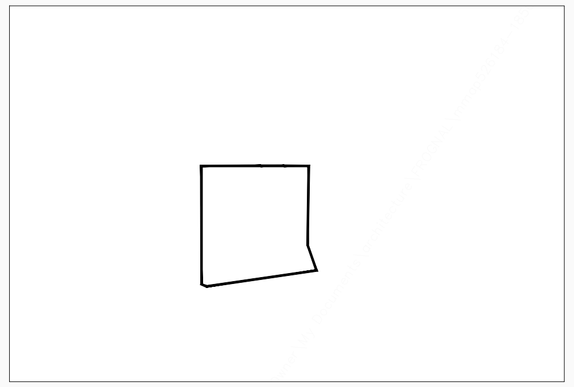

LOCATION PLAN 1:500

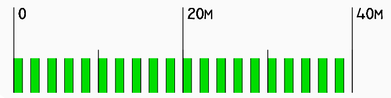

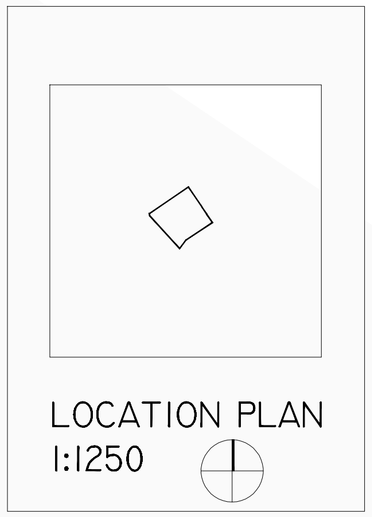

LOCATION PLAN
1:1250

1.

2.

3.

4.

EXISTING SITE
PHOTOS

(SEE EXTG. SITE PLAN FOR LOCATIONS)

e t c h d e s i g n l i m i t e d

REV.	A	Second bicycle store added			23-11-12
ISSUE STATUS APPROVED	PROJECT	PROPOSED NEW HOUSES, REAR OF 1 FROGNAL, LONDON,			82 Mount View Road London N4 4JR
	DRAWING	PROPOSED & EXISTING SITE PLANS / LOCATION PLANS AND PHOTOS			Tel: 0208 340 2003
	DRAWING No.	ED/1FR/101 - A	DRAWN BY	MC	
	DATE	SEP 12	SCALE	1:100, 1:500 & 1:1250	info@etchdesign.com