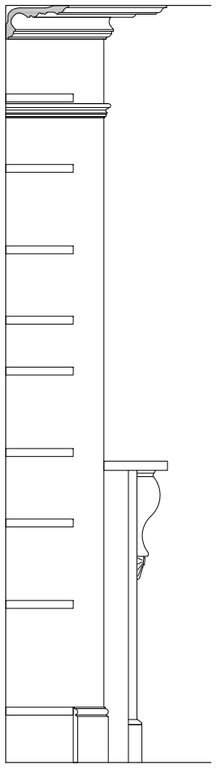

Section AA

Scale 1:25 @ A3

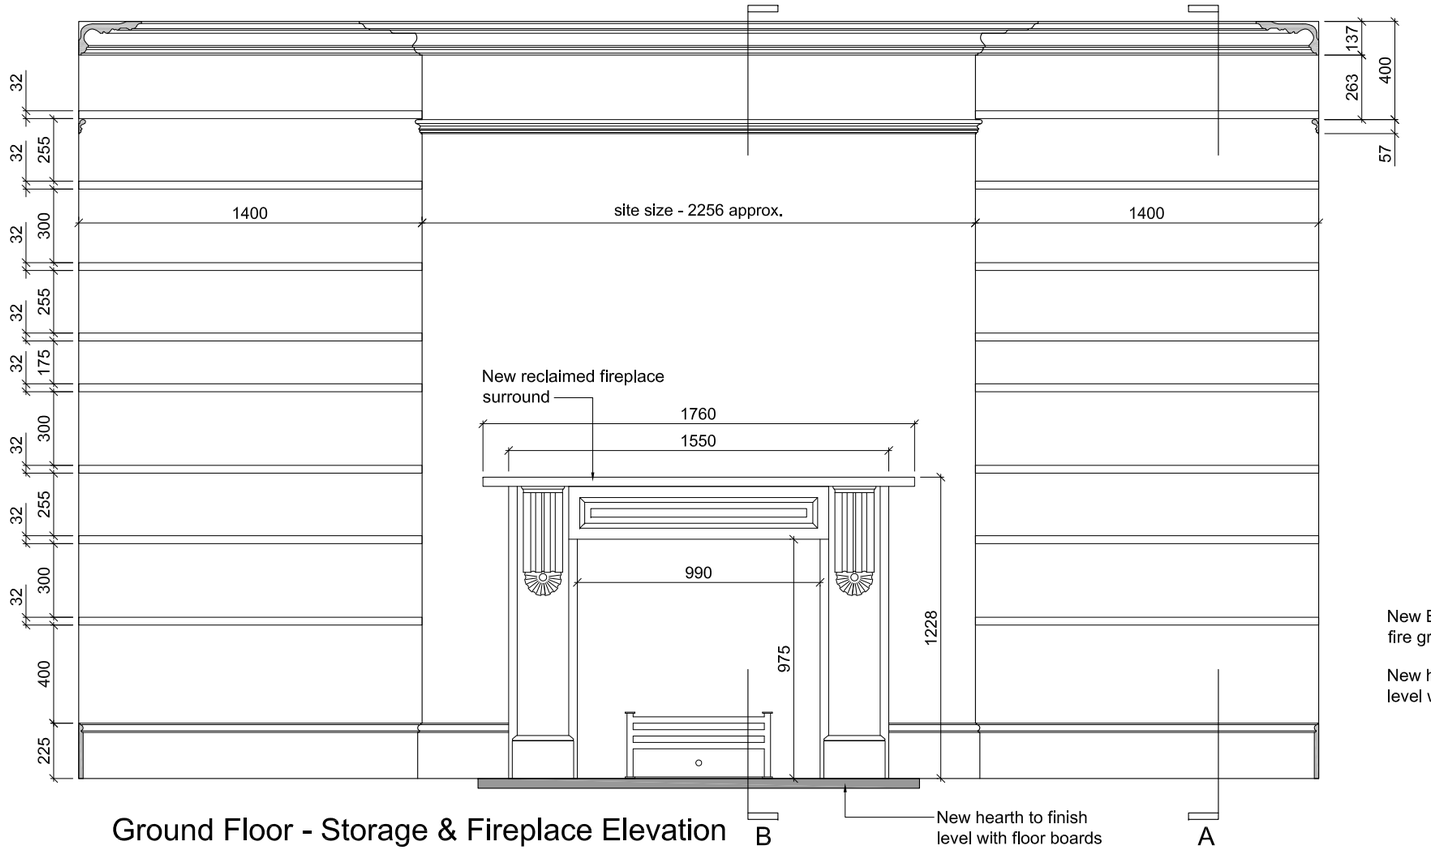

Ground Floor - Storage & Fireplace Elevation

Scale 1:25 @ A3

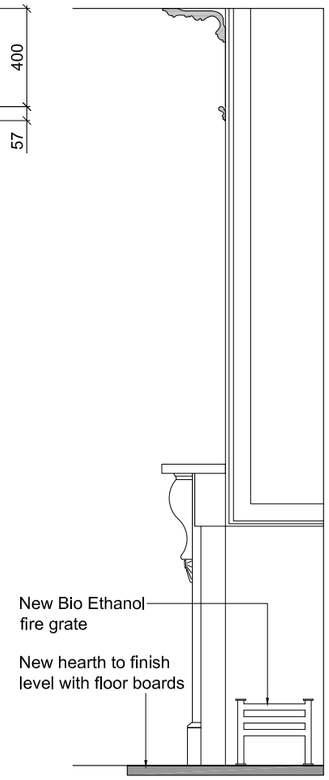

Section BB

Scale 1:25 @ A3

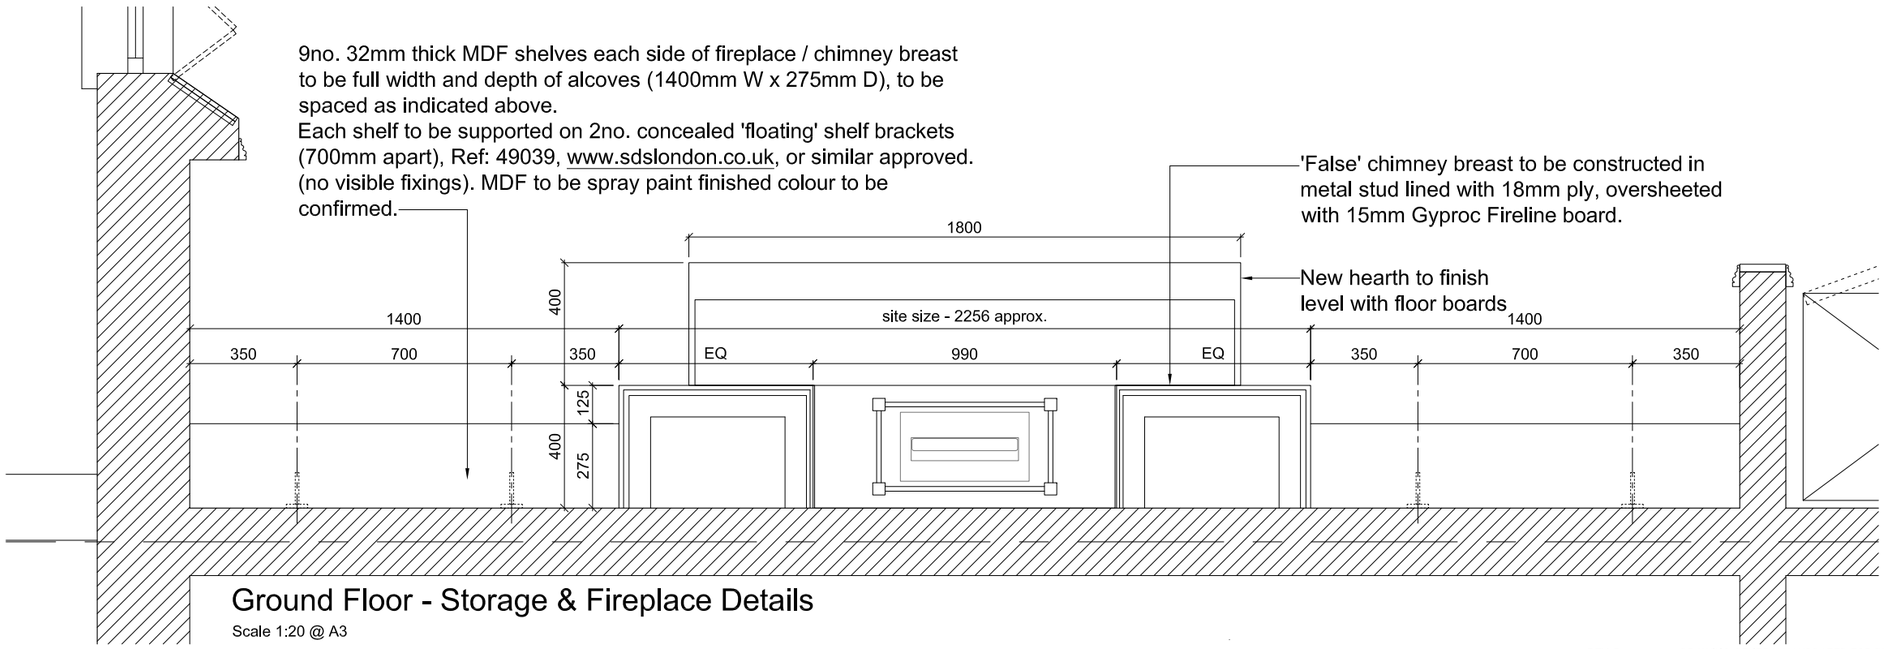

Ground Floor - Storage & Fireplace Details

Scale 1:20 @ A3

Notes:
1. All sizes to be taken and checked on site by the contractor prior to preparation of shop drawings or fabrication of parts.
2. This drawing should not be scaled. Any discrepancies to be brought to the immediate attention of the designer.

COPYRIGHT OF DESIGN AND DRAWING RESERVED

REV. B.	DRAWING GENERALLY UPDATED FOR PLANNING SUBMISSION.	28.02.17
REV. A.	NEW CHIMNEY BREAST CHANGED TO STUDWORK AND ELEVATION ADDED.	12.01.17

Project	1 PROVOST RD, LONDON NW3 4ST		
Client	MISHAL HUSAIN & MEEKAL HASHMI		
Title	GROUND FLOOR - STORAGE & FIREPLACE DETAILS		
Project No.	160901	Dwg. No.	160901-300.4
Scale	1:20 / 1:25 @ A3	Date	OCT 2016
Drawn	CAD	Revision	B

DRAWING TO BE READ IN CONJUNCTION WITH DRAWING FINISHES SCHEDULE

Issue Purpose

PLANNING

absolute detail

t + f 01628 528492

m 07824 641414

e alison@absolutedetail.me

w absolutedetail.me