# Location Plan

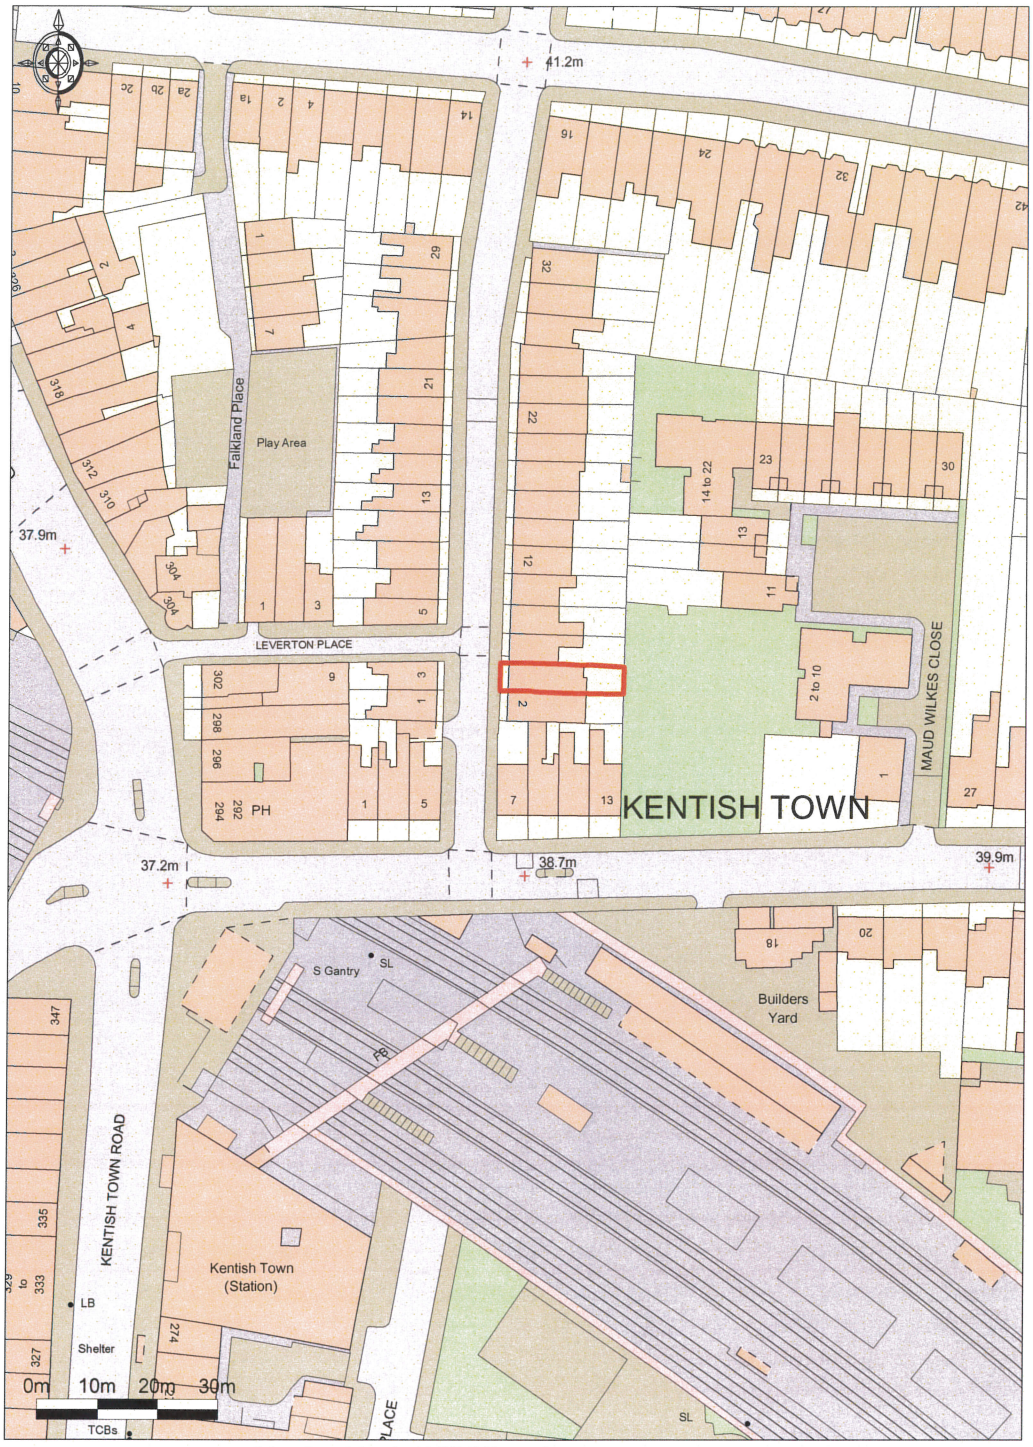


Promap®
**Ordnance Survey** © Crown Copyright 2017. All rights reserved.
Licence number 100022432. Plotted Scale - **1:1250**

4 Leverton Street