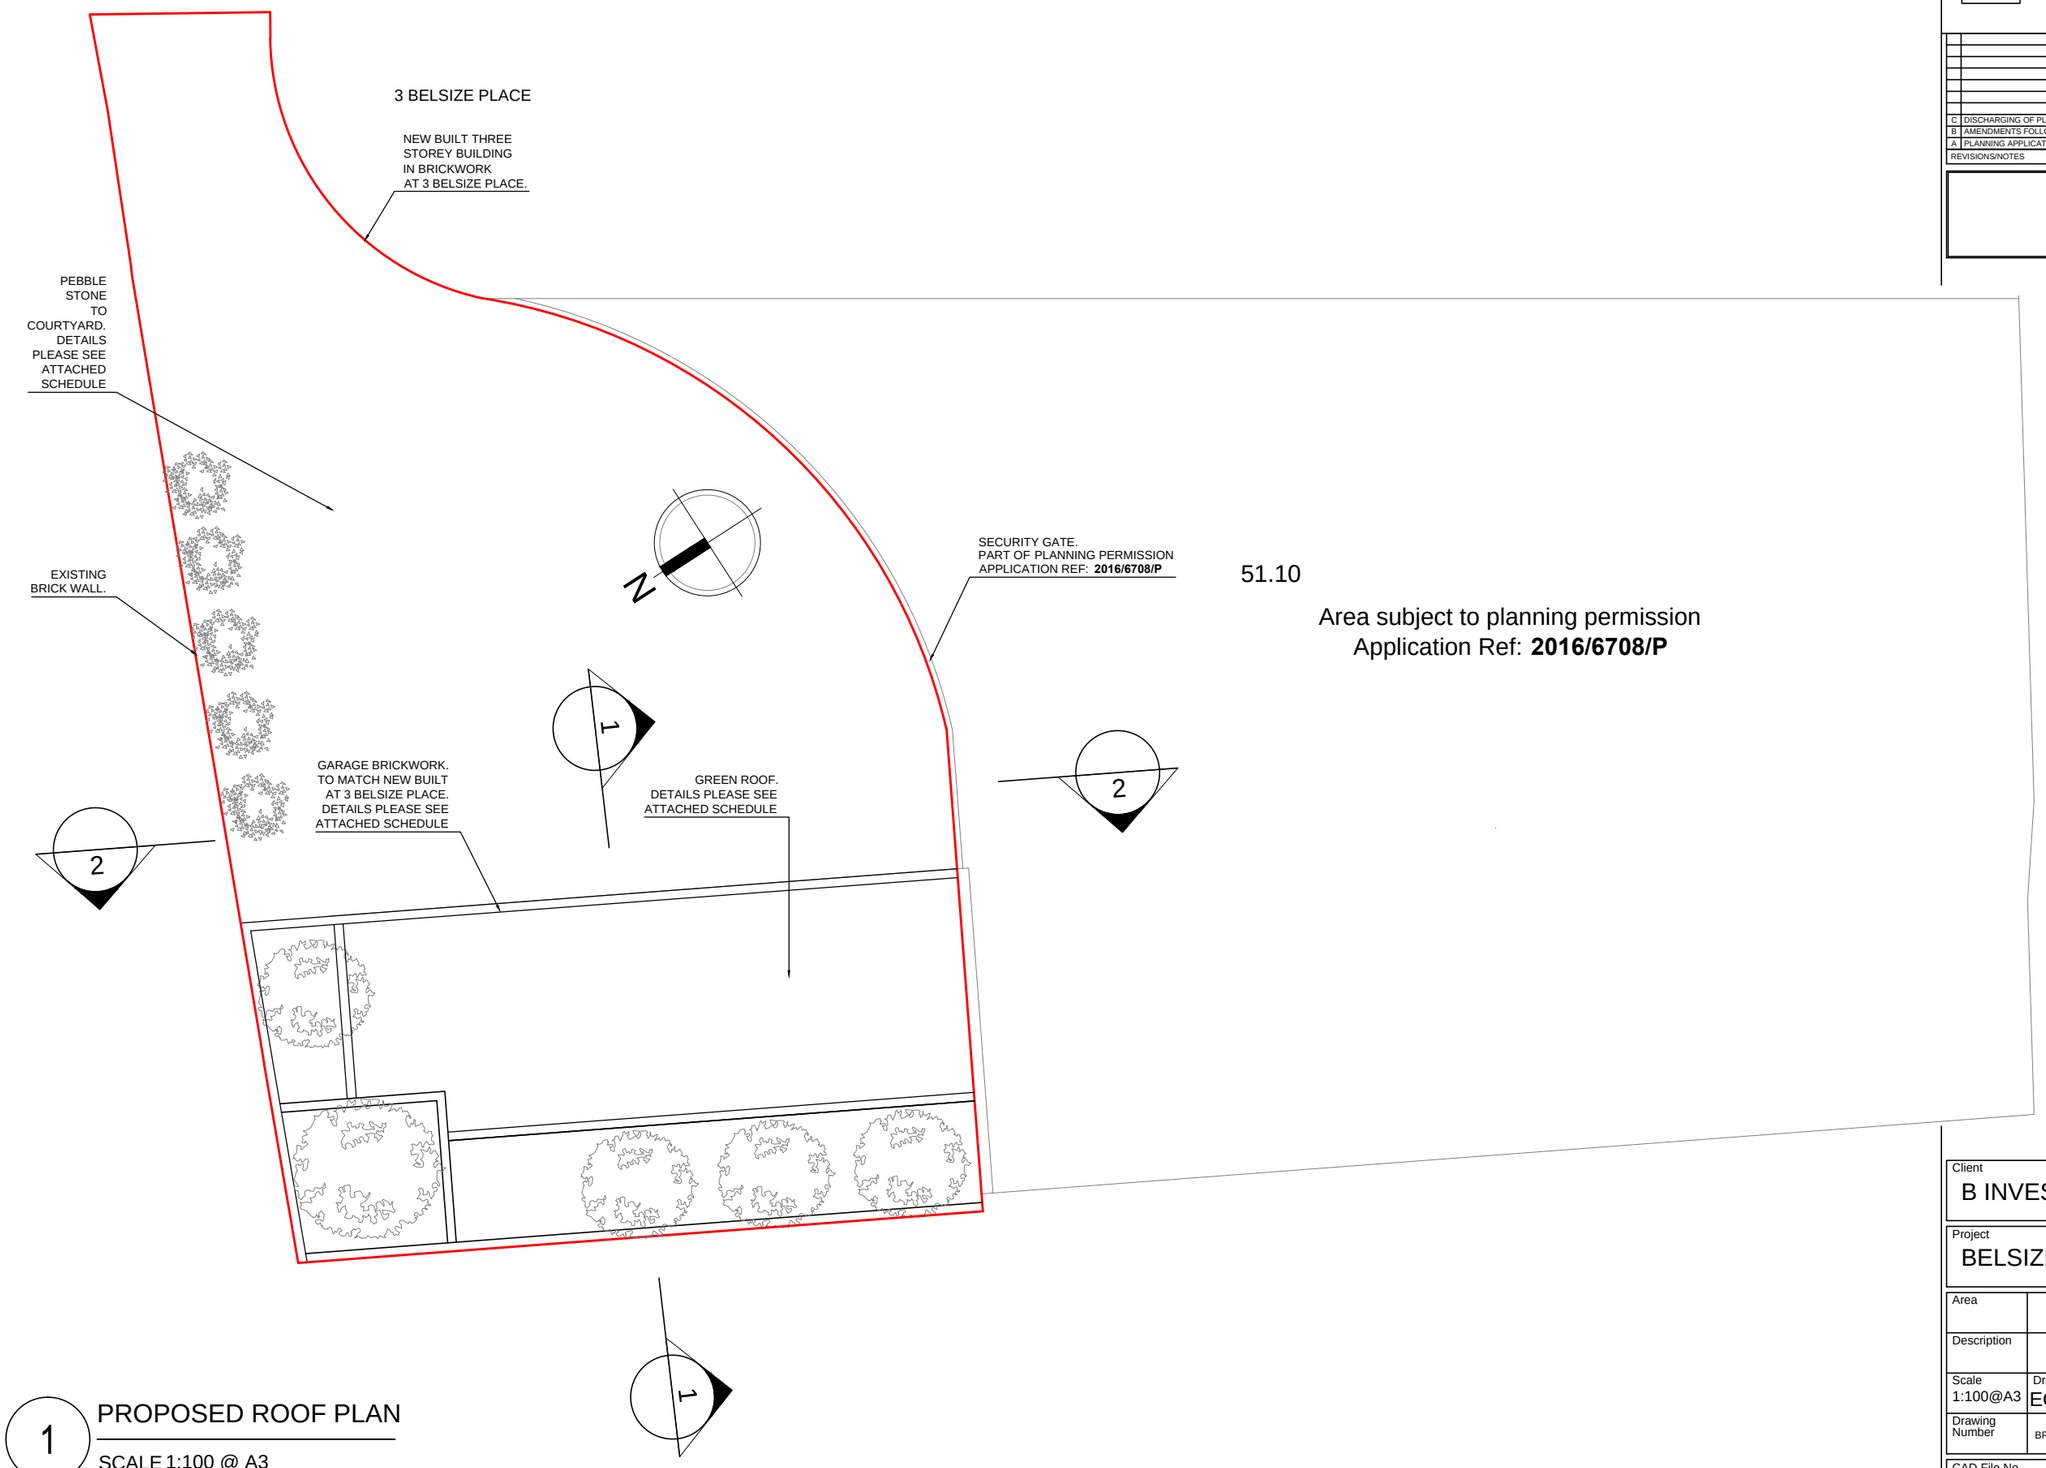

1 PROPOSED ROOF PLAN

SCALE 1:100 @ A3

0 1 3 5 m

C	DISCHARGING OF PLANNING CONDITIONS	27-02-2017
B	AMENDMENTS FOLLOWING CONSULTATION WITH LPA	26-01-2016
A	PLANNING APPLICATION	15-09-2015
REVISIONS/NOTES		

PLANNING

Client
B INVESTMENTS LTD

Project
BELSIZE PLACE GARAGES

Area	GARAGES			
Description	PROPOSED ROOF PLAN			
Scale 1:100@A3	Drawn EC	Approved -	Date 08.15	Project Number —
Drawing Number	BPG~1502-PR-PL-01		Revision C	A B - - - - - - - - - -

CAD File No.	-
X-REF File Name	-