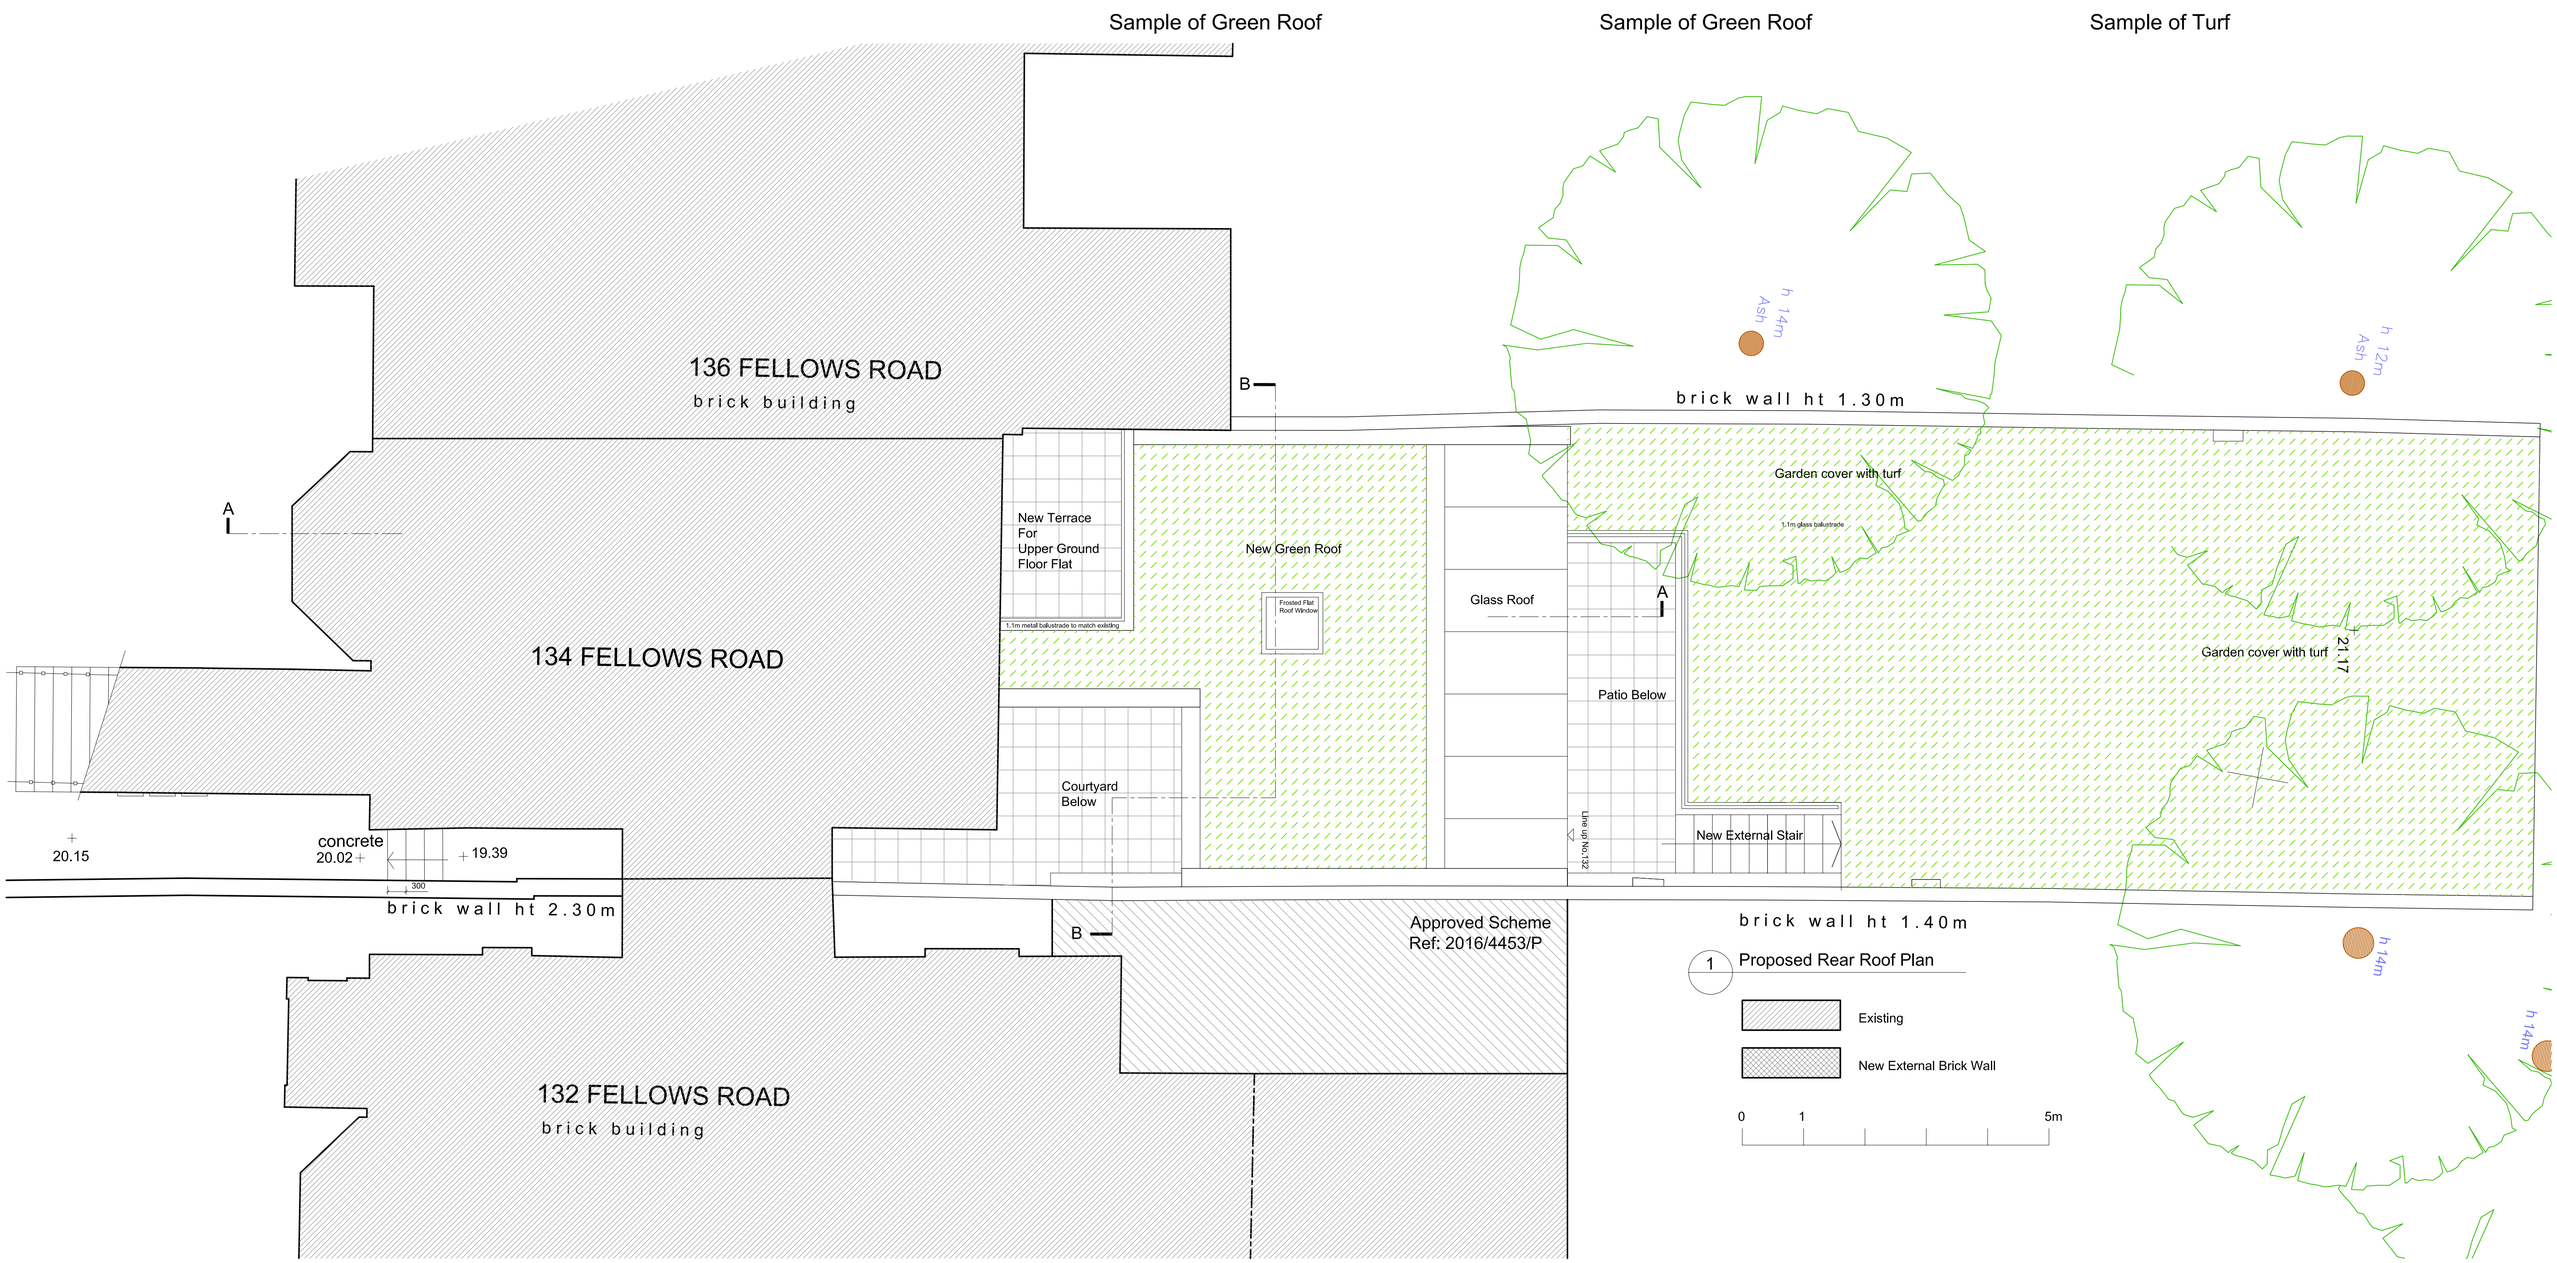

GENERAL NOTES

All dimensions are in millimetres

REVISION

A	AUG 15	Revise the scheme to address the pre-planning comments
B	SEP 15	Change the rear garden layout
C	SEP 16	Revise the scheme to single storey rear extension
D	FEB 17	Revise rear extension layout

Ko and Partners
72A Disraeli Road
London SW15 2DX
T 020 8785 3501
E postbox@koandpartners.co.uk

Project: 134 Fellows Road, London NW3 3JH

PROPOSED REAR ROOF PLAN

426-A-011

Date: FEB 2017

Revision: D

Scale: 1:50@A1

Client: **MR M Nourani**

FOR APPROVAL