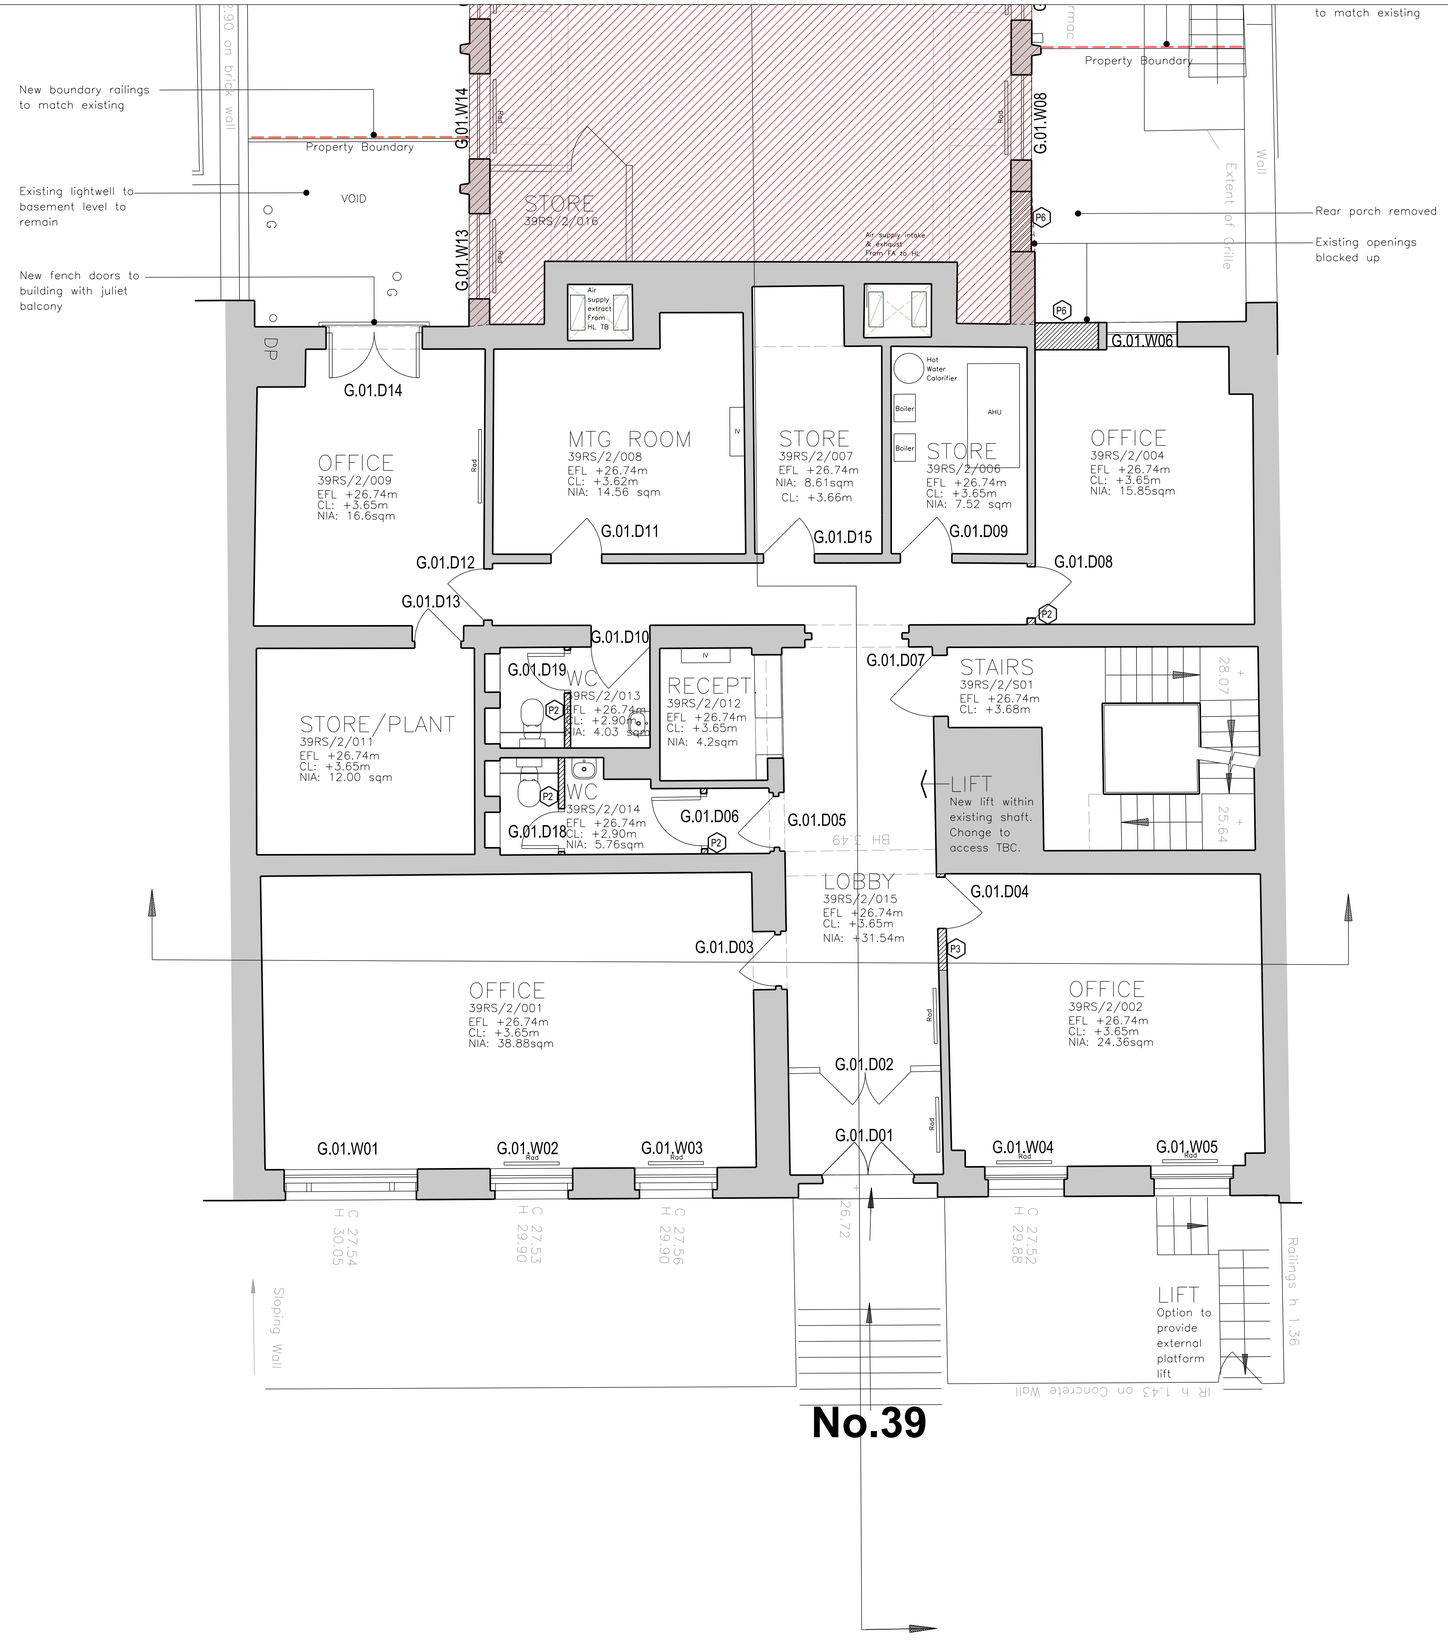

AS CONSENTED

BUILDING DESIGN PARTNERSHIP LTD SHALL HAVE NO RESPONSIBILITY FOR ANY USE MADE OF THIS DOCUMENT OTHER THAN FOR THAT WHICH IT WAS PREPARED AND ISSUED.

ALL DIMENSIONS SHOULD BE CHECKED ON SITE.

DO NOT SCALE FROM THIS DRAWING.

ANY DRAWING ERRORS OR DIVERGENCES SHOULD BE BROUGHT TO THE ATTENTION OF BUILDING DESIGN PARTNERSHIP LTD AT THE ADDRESS SHOWN BELOW.

NOTES

EXISTING BUILDING SURVEY INFORMATION BY PLOWMAN CRAVEN. TO BE READ INCONJUCTION WITH ALL RELEVANT PROJECT INFORMATION.

REFER TO SERVICES ENGINEERS DRAWINGS FOR DETAILS OF PROPOSED PLANT INC. RISERS, DUCTS, FLUES, EXTRACT GRILLES, LOUVRES, ETC, AND ASSOCIATED BUILDERS WORK.

KEY:

- GREY TONE INDICATES EXISTING STRUCTURE RETAINED
- HATCH INDICATES AREA OF NEW CONSTRUCTION
- NO WORKS TO BE CARRIED OUT TO THIS AREA

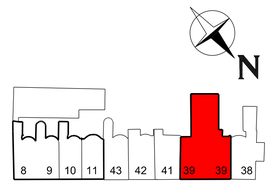

REVISION / DESCRIPTION	DRAWN	CHECKED	DATE
Issue for Construction		JT	19/01/16
Issue for Construction - Rev A	RC	JT	09/03/16
- Rear porch at ground level removed			
- Existing door opening to rear extension blocked up			
- Proposed external door into building at ground level			
- Existing lightwell to remain			
- Proposed french door into building at basement level in lightwell			
- Proposed juliet balcony with new french doors (as existing proposal) at ground level			
Issue for Construction - Rev B	RC	JT	14/06/16
- New boundary railings to match existing			

CLIENT LOGO

THE BRITISH MUSEUM

BDP.

16 Brewhouse Yard
Clerkenwell
London EC1V 4LJ
United Kingdom
T +44 (0)20 7812 8000
F +44 (0)20 7812 8399
www.bdp.com

PROJECT TITLE
British Museum
Perimeter Properties Refurbishment

PROJECT NUMBER
P2002323

DRAWING TITLE
No.39 Russell Square
Proposed Series
Plan
Ground Floor Level 1 of 2
Issue for Construction

SCALE
1:50 @ A1
1:100 @ A3

DATE
19/01/2016

DRAWING No.
(20)AP018

REVISION
REV B