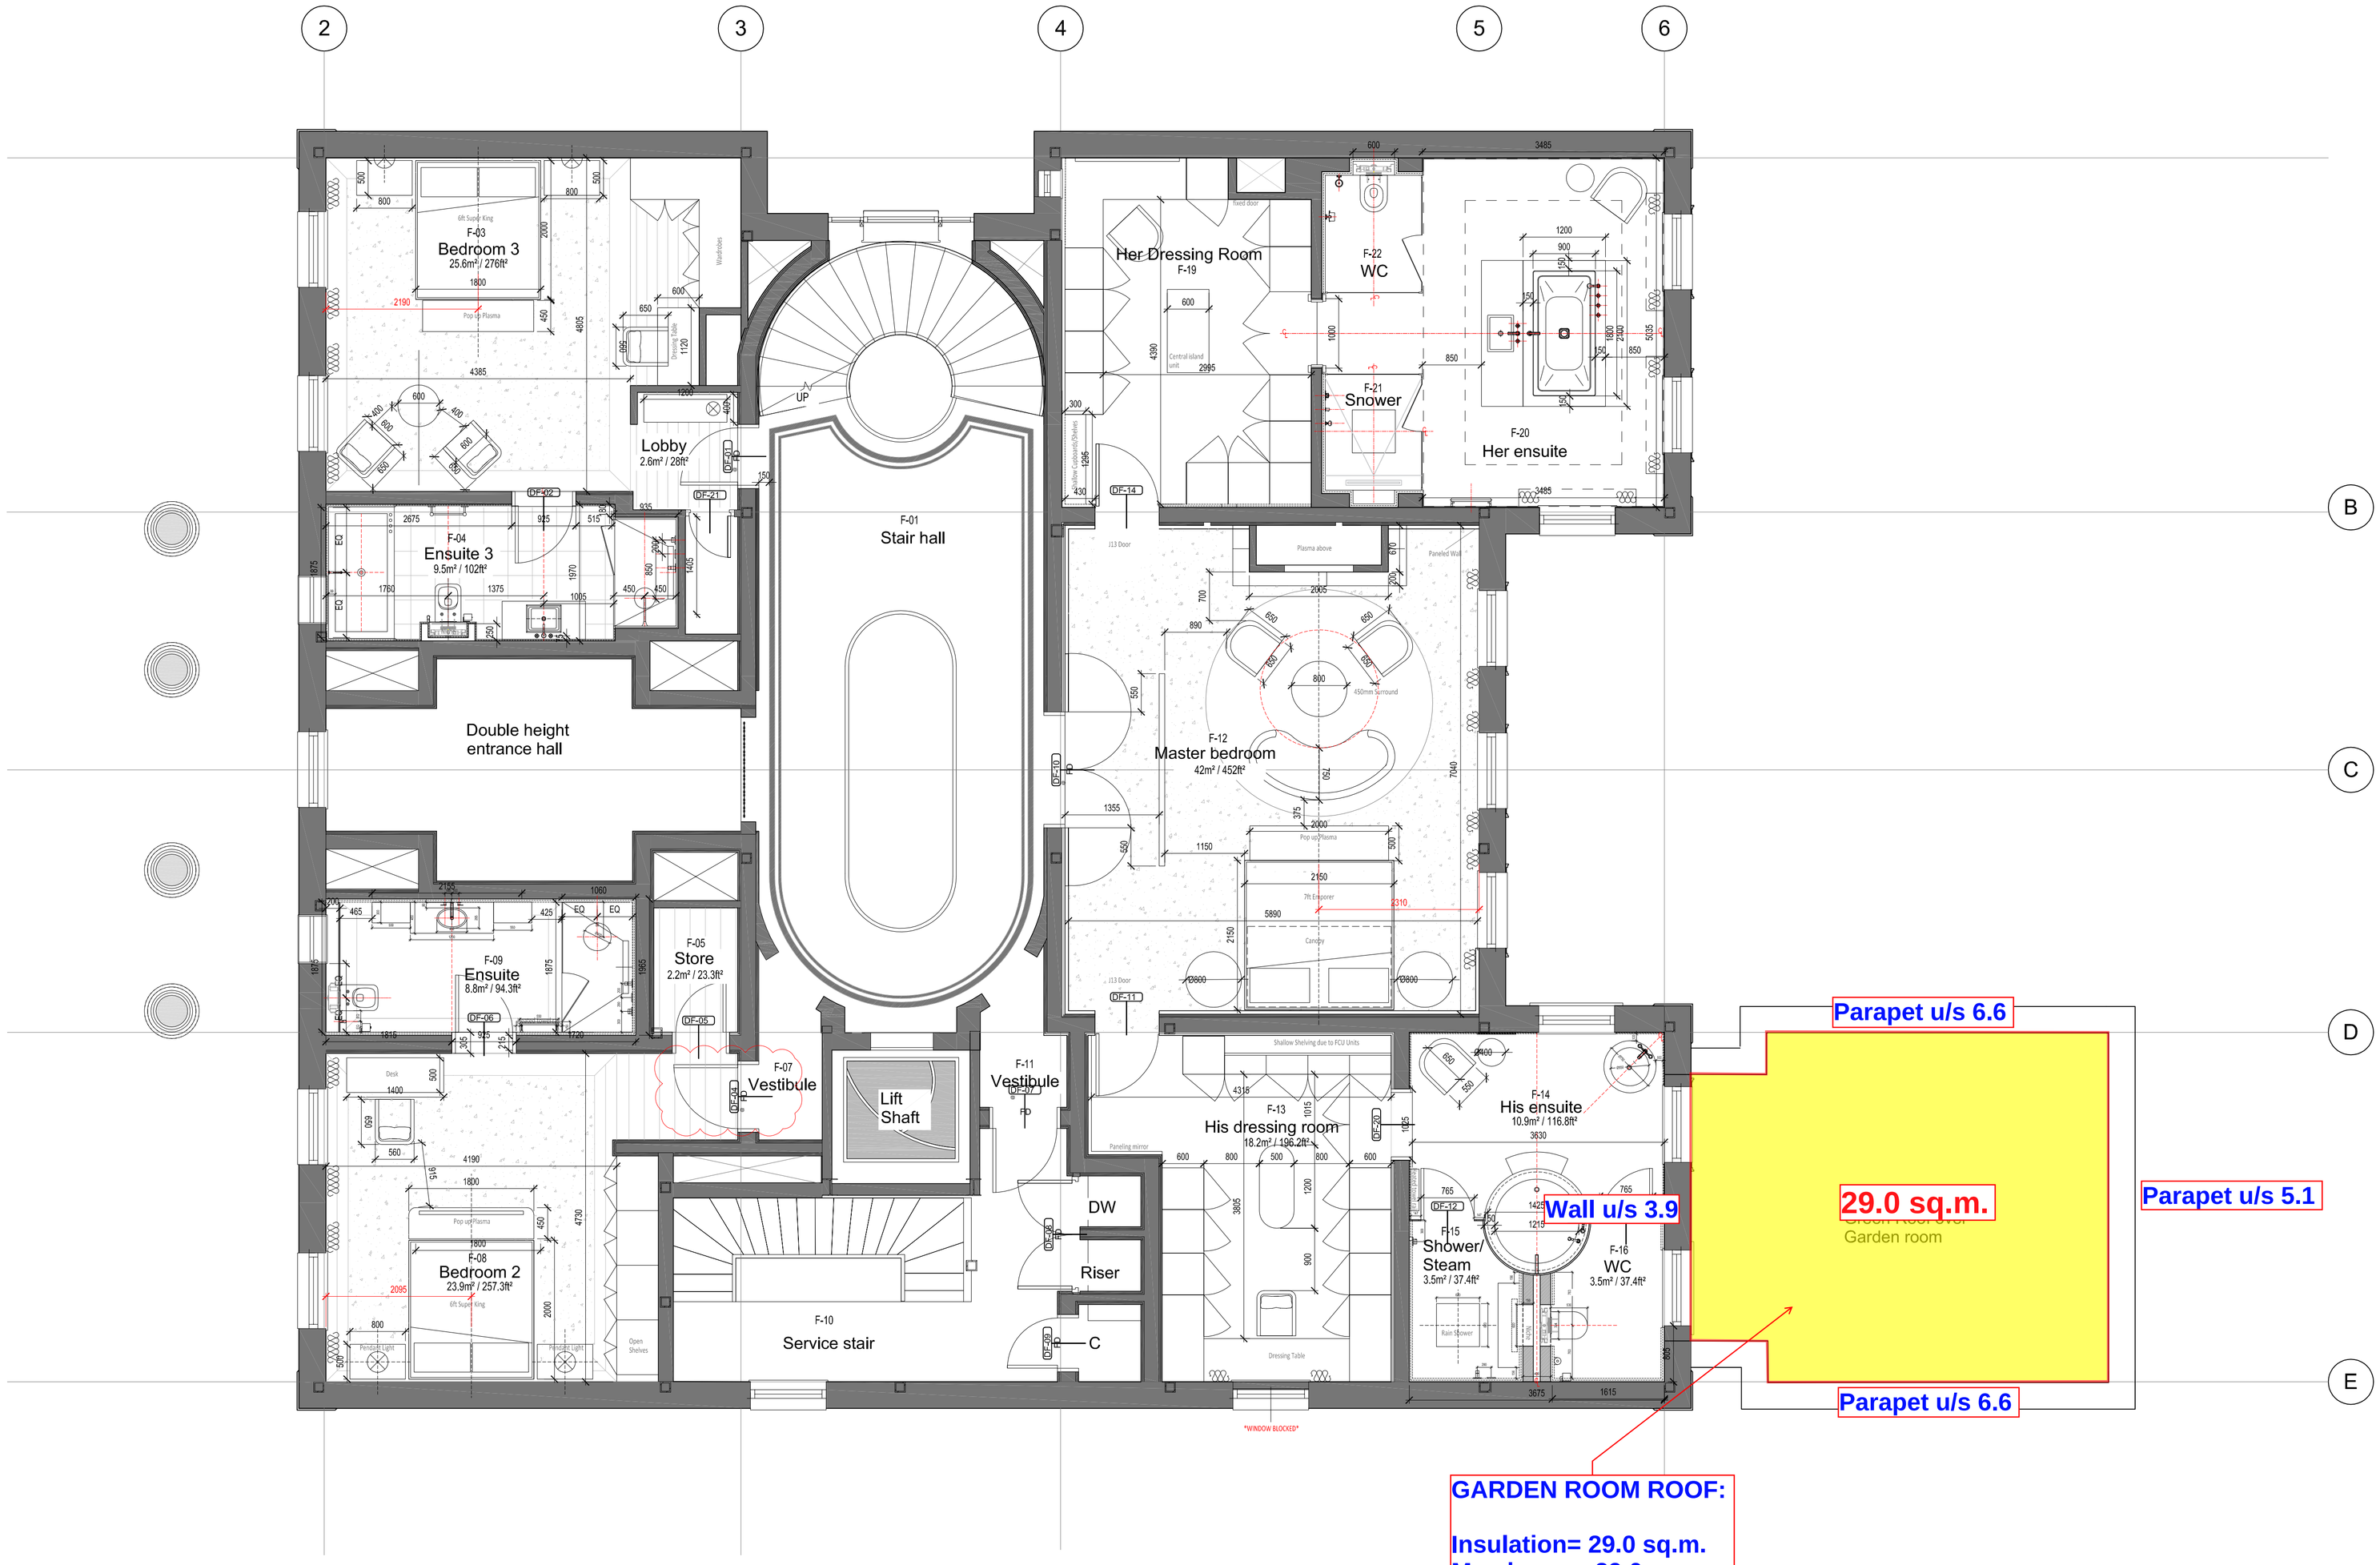

GARDEN ROOM ROOF:

Insulation= 29.0 sq.m.
Membrane= 29.0 sq.m.
Sedum=29.0 sq.m.
Wall u/s= 4.0 lm
Parapet u/s= 18.5 lm
Outlet= 1 nr

FIRST FLOOR PLAN
SCALE 1: 50@A3

NOTES:

1. This drawing remains the copyright of Madigan Browne and shall not be copied in any format without written consent. The issue of the drawing in electronic format does not imply that it is suitable for any purpose or paperspace at the time of issue for the purpose of the named project only.

Madigan Browne is a trading name of Senrca Asset Management Ltd and a Senrca Group company. Registered in England and wales 06393580

2. All dimensions to be checked on site by those undertaking the work.

3. Where reference is given to a written specification that shall take precedence over the drawing.

4. Where two or more drawings illustrate the same element, the larger scale drawing takes precedence.

5. Later drawing revisions and/or issue dates always take precedence over earlier versions.

6. Elements that are subject to detailed design by others are purely indicative and should be checked against reference to the relevant information provided by those designers which will at all times take precedence over this drawing.

7. All works are to be carried out to the satisfaction of Building Control and in accordance with current British Standards.

B	MP	31/01/2017	Door Tags added
A	PJP	19/01/2017	Bedroom 2 door handed
-	DJ	01/12/2016	General revisions formally drawing PR-114

MADIGAN BROWNE

16 Old Bailey
London, EC4M 7EG
info@madiganbrowne.com
www.madiganbrowne.com

project title	87 Avenue Road, London
drawing title	First Floor Plan
status	Construction
date	01 / 12 / 2016
scale	1:50 @ A1, 1:100 @ A3
job no	1206
drawing no	MB(--)01
revision	B
drawn	DJ
checked	MM/MG