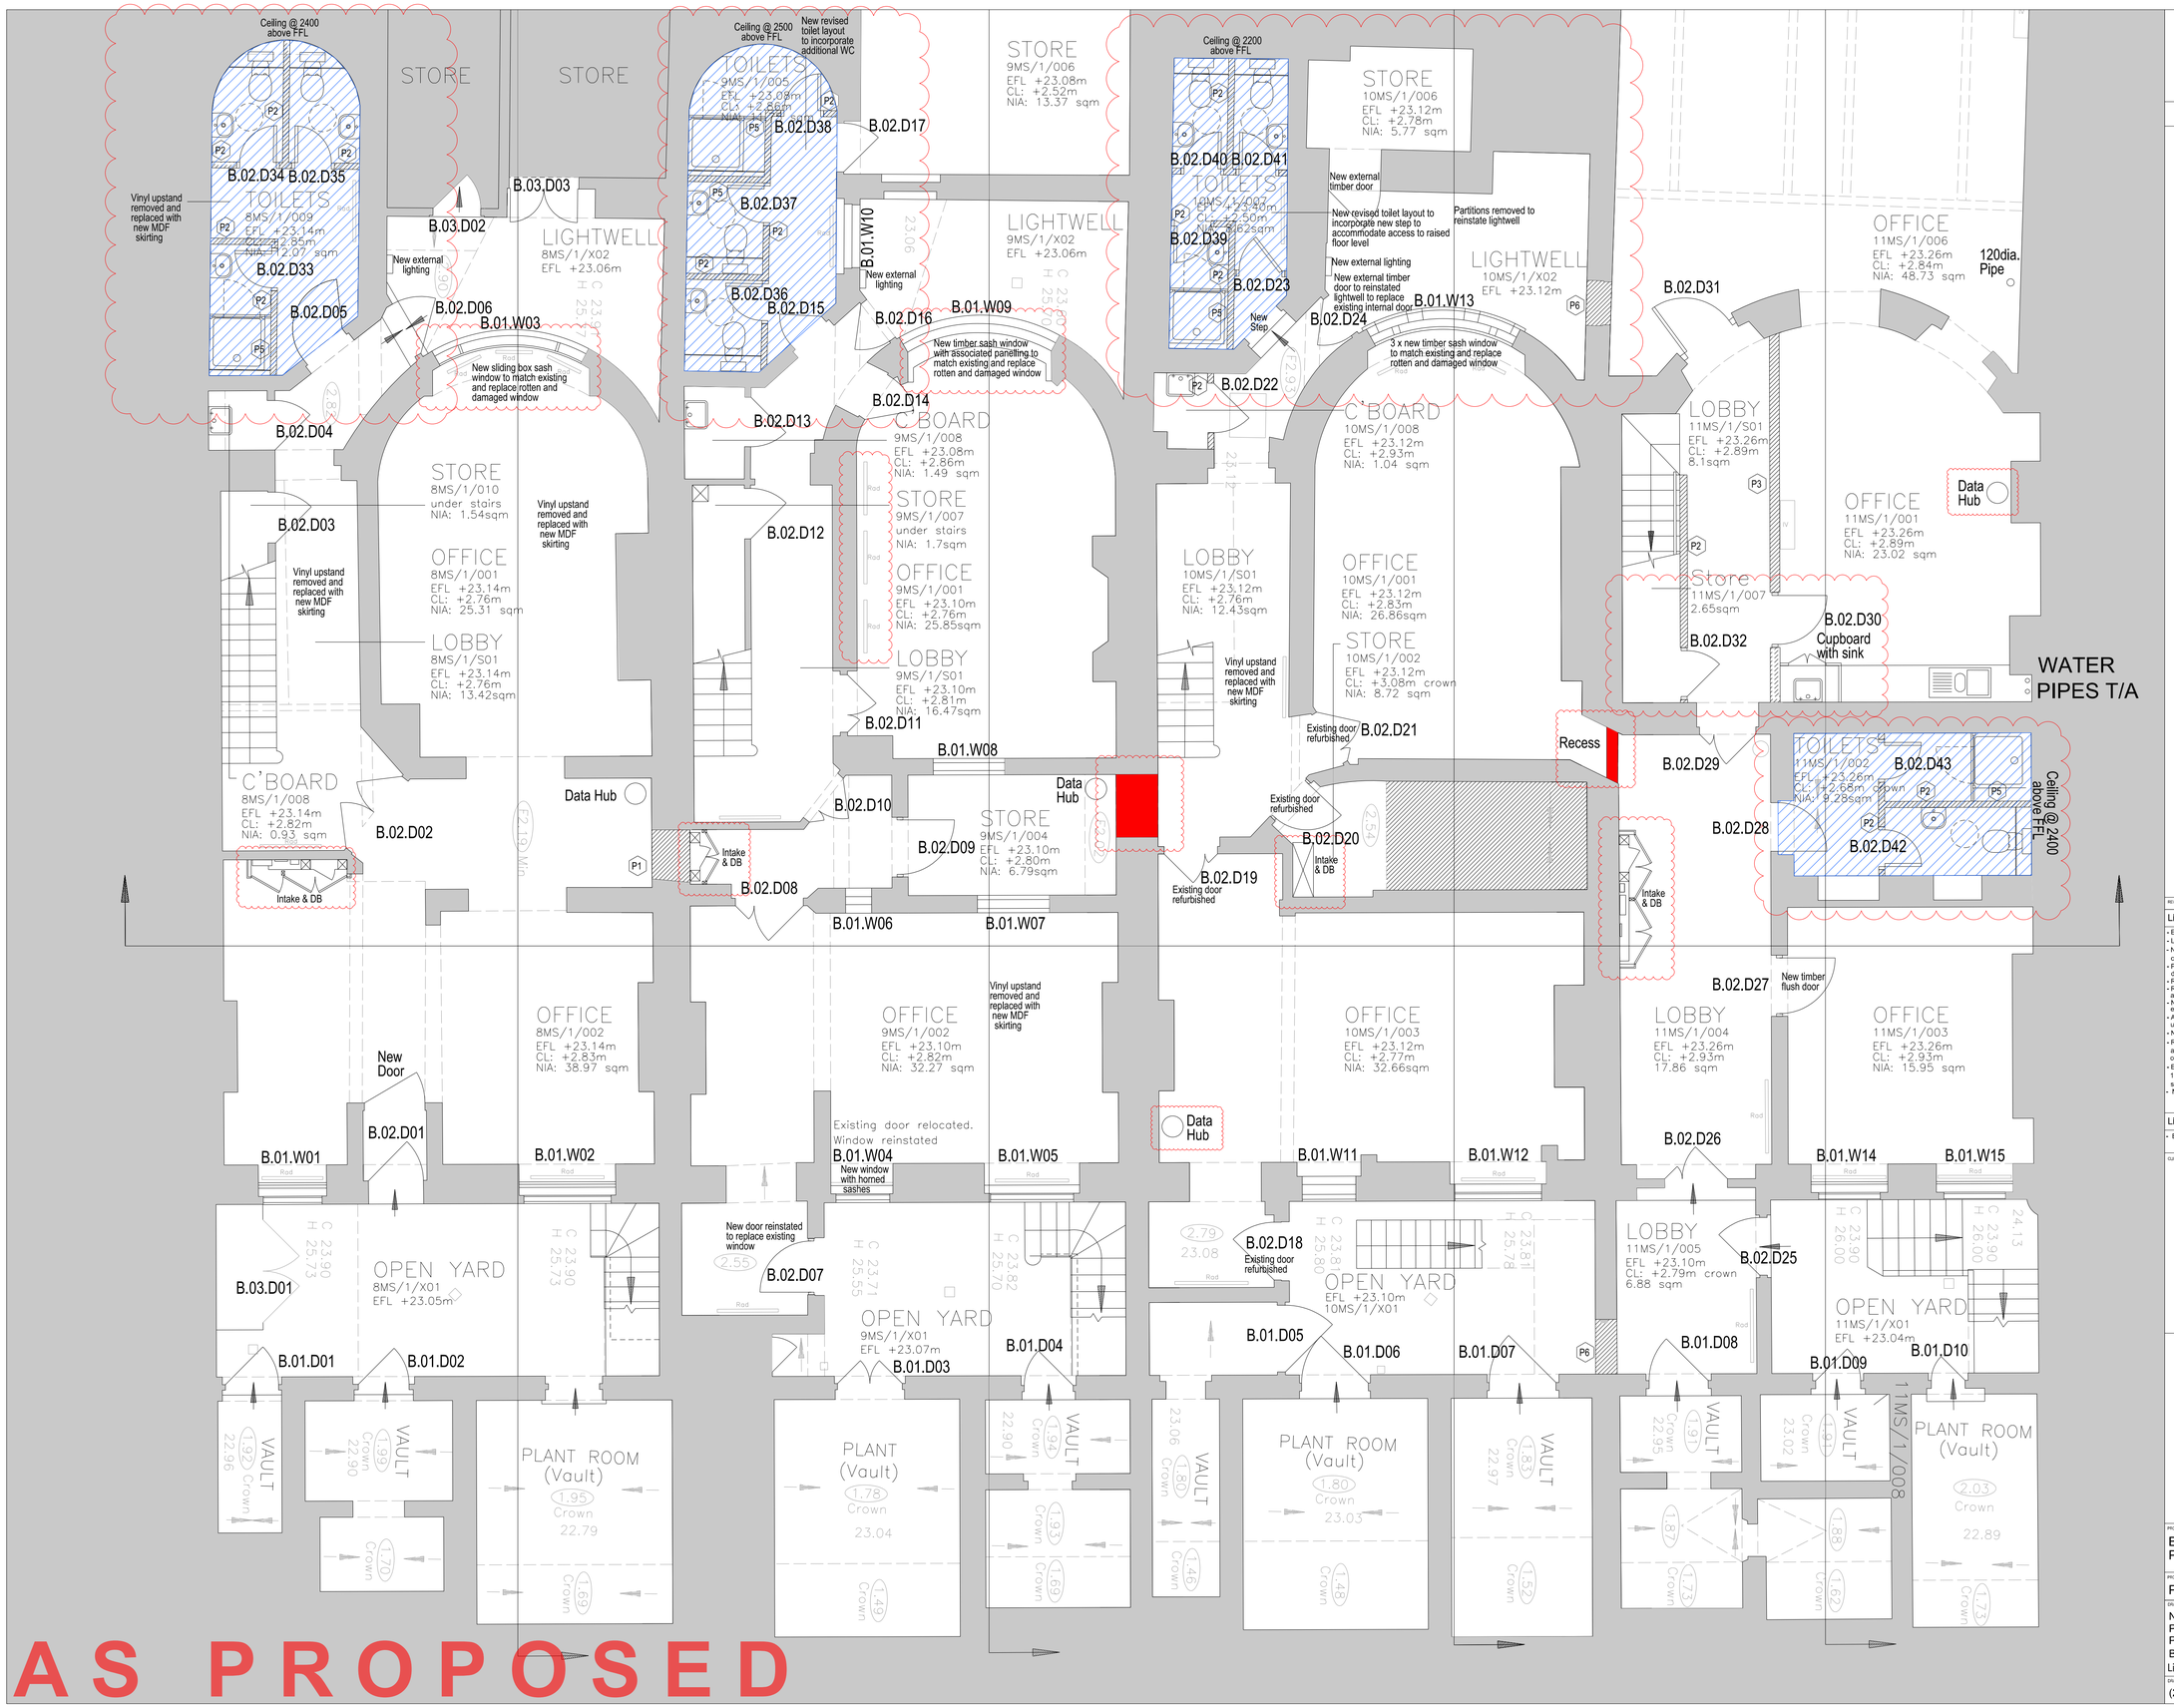

BUILDING DESIGN PARTNERSHIP LTD SHALL HAVE NO RESPONSIBILITY FOR ANY USE MADE OF THIS DOCUMENT OTHER THAN FOR THAT WHICH IT WAS PREPARED AND ISSUED.

ALL DIMENSIONS SHOULD BE CHECKED ON SITE.

DO NOT SCALE FROM THIS DRAWING.

ANY DRAWING ERRORS OR DIVERGENCES SHOULD BE BROUGHT TO THE ATTENTION OF BUILDING DESIGN PARTNERSHIP LTD AT THE ADDRESS SHOWN BELOW.

NOTES

EXISTING BUILDING SURVEY INFORMATION BY PLOWMAN CRAVEN. TO BE READ INCONJUCTION WITH ALL RELEVANT PROJECT INFORMATION.

REFER TO SERVICES ENGINEERS DRAWINGS FOR DETAILS OF PROPOSED PLANT INC. RISERS, DUCTS, FLUES, EXTRACT GRILLES, LOUVRES, ETC. AND ASSOCIATED BUILDERS WORK.

KEY:

- GREY TONE INDICATES EXISTING STRUCTURE RETAINED
- HATCH INDICATES AREA OF NEW CONSTRUCTION
- LOCATIONS WHERE OPENINGS CAN BE REINSTATED IF REQUIRED
- HATCH INDICATES AREAS WITH NEW CEILINGS

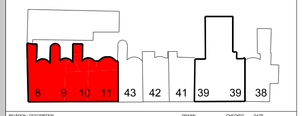

REVISION / DESCRIPTION	DRAWN	CHECKED	DATE
Listed Building Consent Application			03/11/16
Listed Building Consent Application - Rev B			18/11/16

- Existing floors levelled with latex screed
- Location of new service risers identified
- New ceilings installed in toilets, 200mm approx. lower than existing ceilings prior to work commencing on site
- Partitions removed to reinstated lightwell 10MS/1/X02. Rear external doors fitted to store 10MS/1/006 and lobby 10MS/1/S01
- Revised toilet layout to 9MS/1/005 to incorporate additional WC
- Revised toilet layout to 10MS/1/007 to incorporate new step to accommodate access to raised floor level
- New timber sash windows B.01.W03, B.01.W09, B.01.W13 to match existing
- Additional access doors B.02.D30 to Office 11MS/1/001 and B.02.D32 underneath stairs for storage access
- New cupboard with butler sink in Office 11MS/1/001
- Relocation of radiators in 9MS/1/001 from underneath window to adjacent wall due to service pipes being unable to travel across the opening of door B.02.D14
- Existing openings in party walls between properties 9MS & 10MS and 10MS & 11MS endosed with fire protected panels to avoid major works should there be a requirement to reinstate openings at a later stage
- New external lighting in front yards and rear lightwells

- External lighting in front yards removed

CLIENT LOGO

THE BRITISH MUSEUM

BDP.

16 Brewhouse Yard
Clerkenwell
London EC1V 4LJ
United Kingdom
T +44 (0)20 7812 8000
F +44 (0)20 7812 8399
www.bdp.com

PROJECT TITLE
British Museum
Perimeter Properties Refurbishment

PROJECT NUMBER
P2002323

DRAWING TITLE
No.8 - No.11 Montague Street
Proposed Series
Plan
Basement Level 1 of 2
Listed Building Consent Application

SCALE
1:50 @ A1
1:100 @ A3

DATE
03/11/2016

DRAWING No.
(20)AP007

REVISION
Rev B