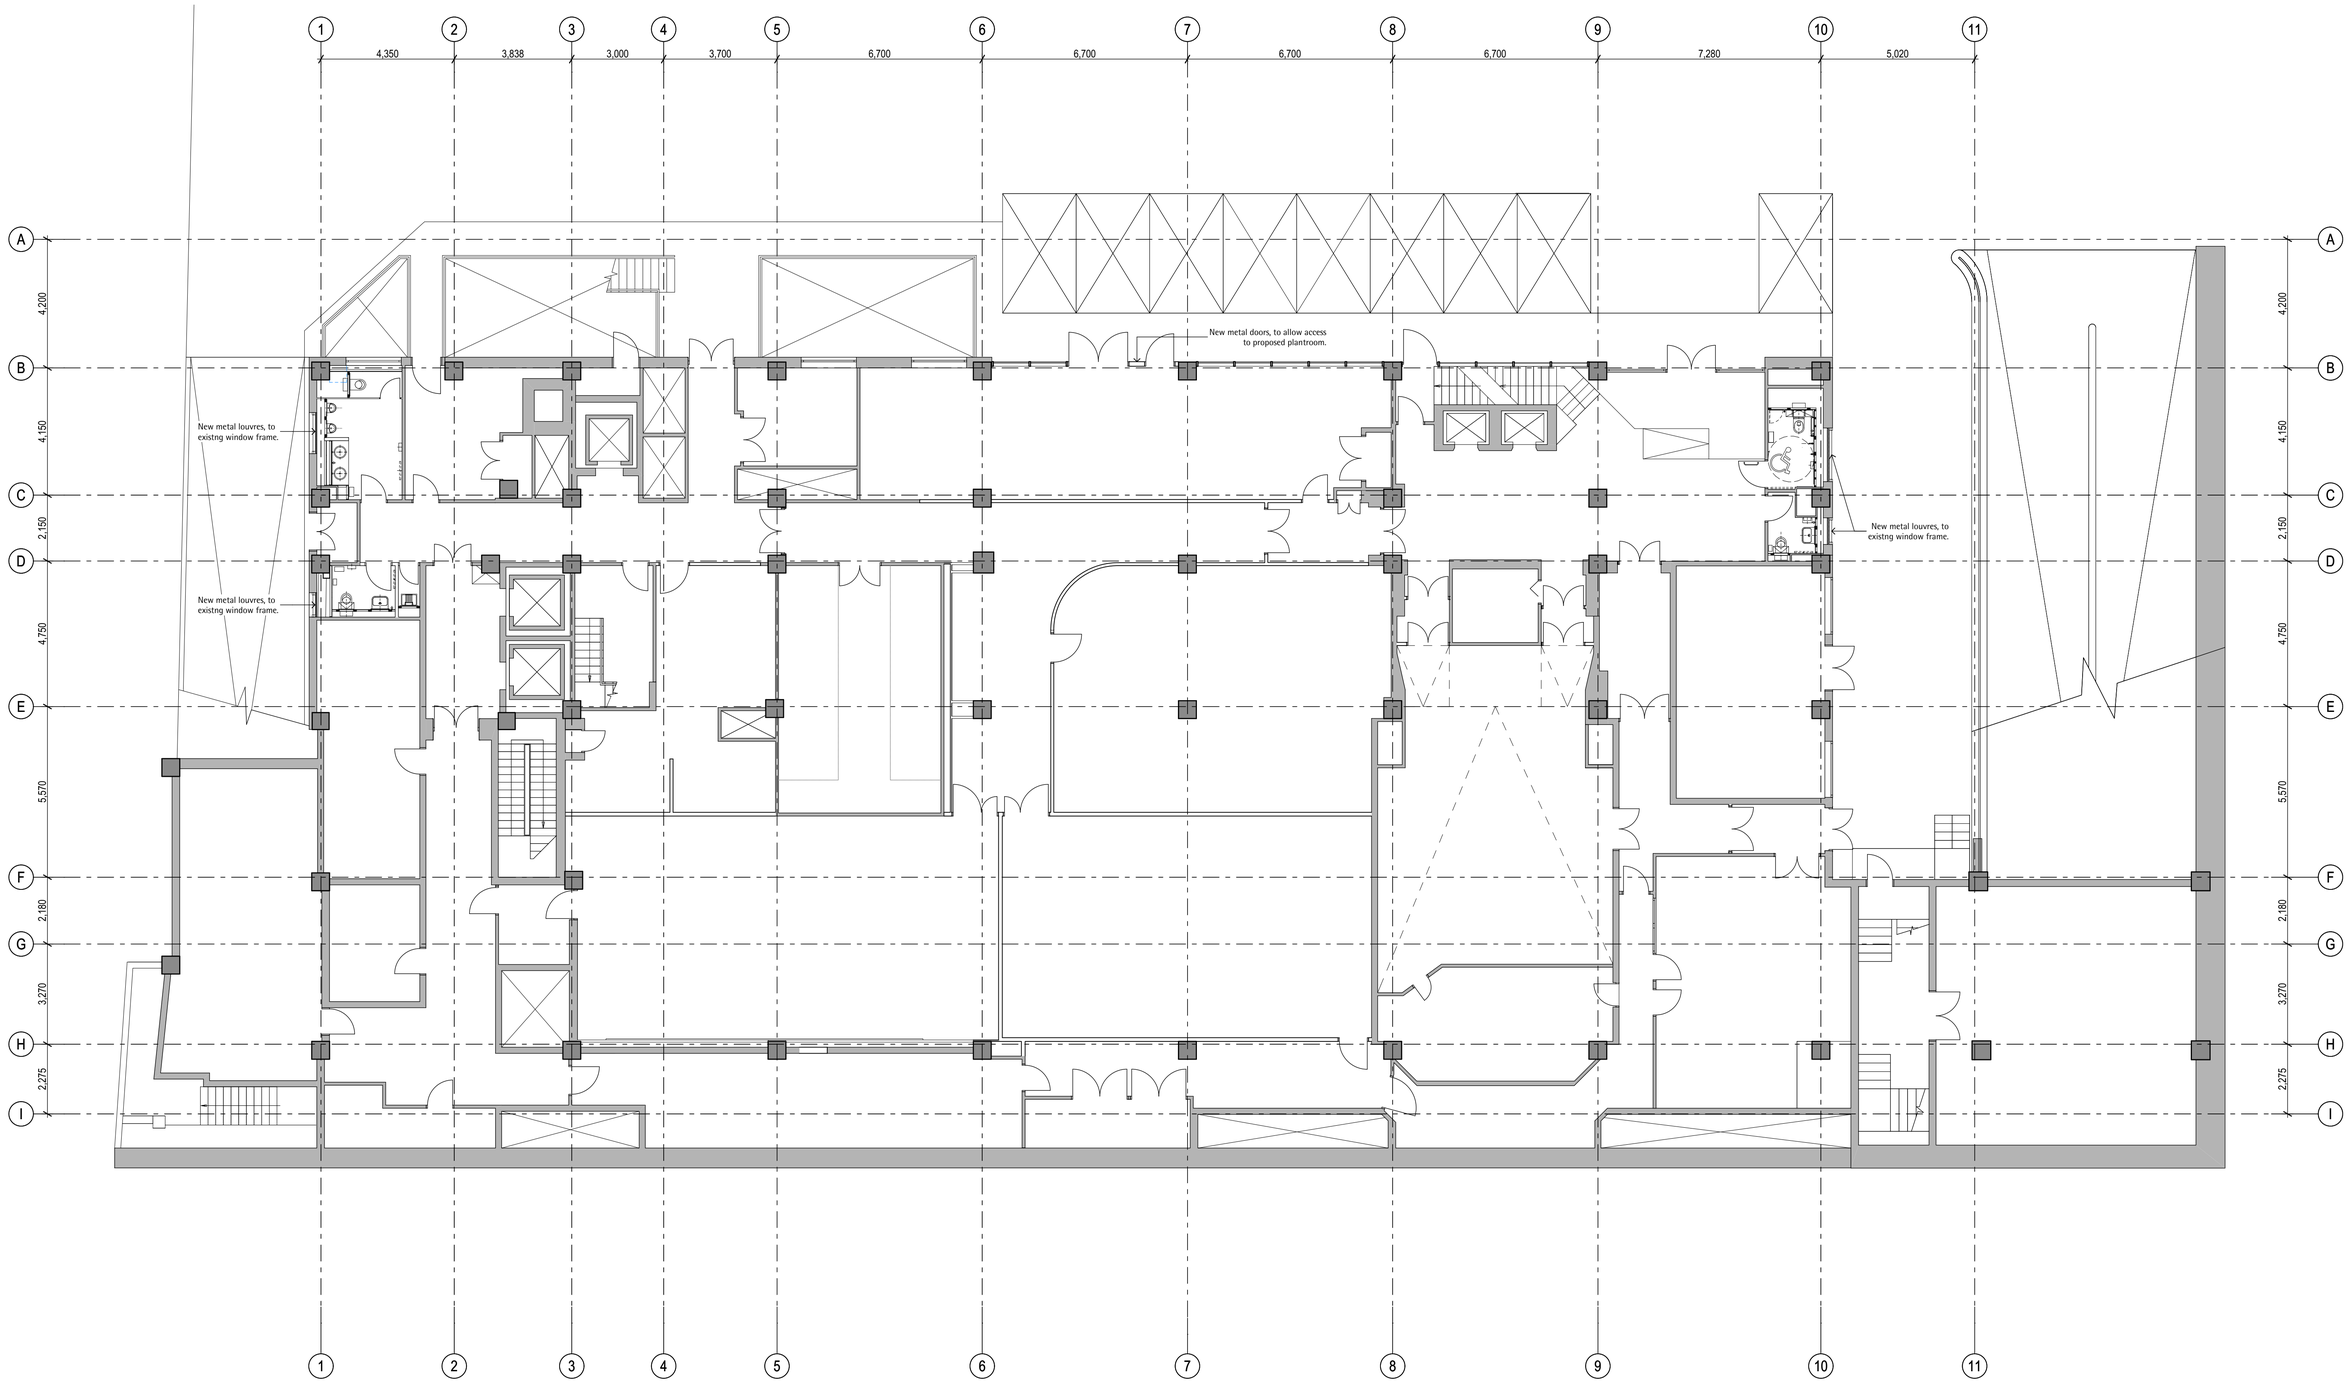

1 B1 Basement Floor - Proposed
SCALE 1:100

Scale Bar 1:100
0 5m 10m

This document and its design content is © John Robertson Architects Ltd. It shall be read in conjunction with all other associated project information including models, specifications, schedules and related consultants documents. Do not scale from documents. All dimensions to be checked on site. Immediately report any discrepancies, errors or omissions on this document to the Originator. If in doubt ASK.

Source File: BIM Server: STSBIM - BIM Server 19/1917 UCL - Torrington Place/1917-JRA-00-ZZ-M3-A-0001_TorringtonPlace

REVISIONS

CODE	DATE	AUTHOR	NOTES	CODE	DATE	AUTHOR	NOTES	CODE	DATE	AUTHOR	NOTES
P01	06/03/2017	JG	Issued For Planning								

KEY PLAN / NORTH SYMBOL

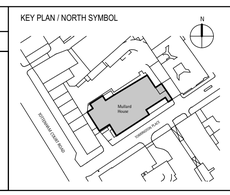

CLIENT
UCL
Torrington Place
tel: 02076791975, email: valerie.cooper@ucl.ac.uk

ORIGINATOR
John Robertson Architects
111 Southwark Street, London, SE1 0JF
tel: 02076335100, email: enquiries@jra.co.uk,
web: www.jra.co.uk

John Robertson Architects

PROJECT TITLE / LOCATION
1917_UCL_TorringtonPlace
London

INTERNAL PROJECT NUMBER
1917

DRAWING TITLE
Proposed Basement Floor

SCALE(S)	DATE	DRAWN	CHECKED
1:100@A1	06/03/2017	JG	FM

DRAWING NUMBER
project originator volume level type role number
1917-JRA-00-ZZ-DR-A-0109

	code	description
SUITABILITY:	S2	FOR INFORMATION
REVISION:	P01	PRELIMINARY