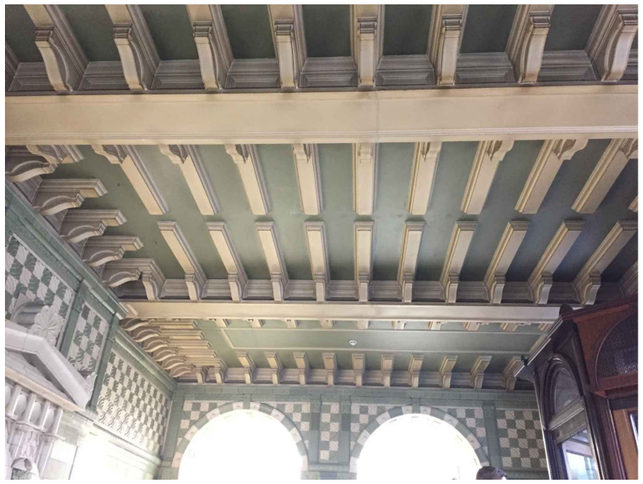

Existing Ceiling Detail

View 03 - Existing Fireplace Detail

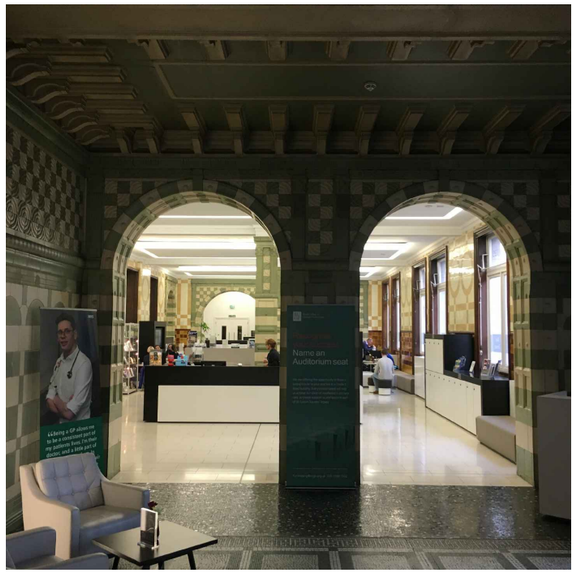

View 04 - Existing archways & mosaic floor

View 02

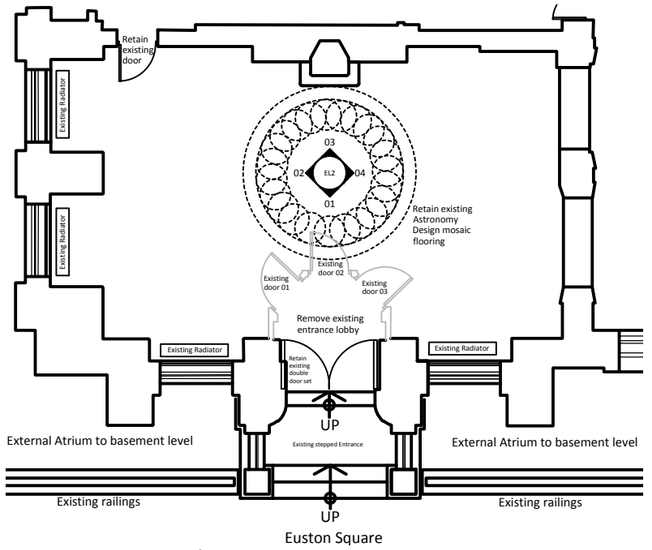

Existing Reception - Scale 1:50

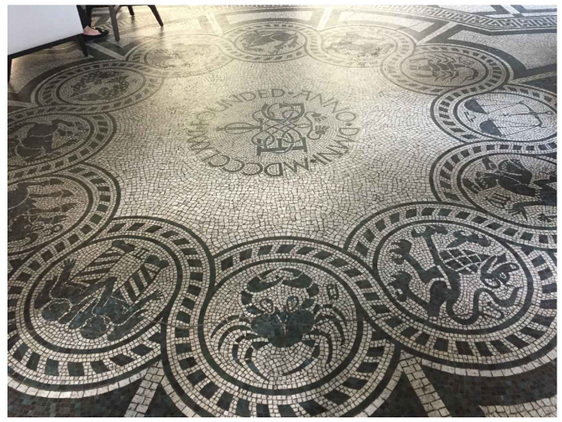

Existing 'Astronomy' Mosaic floor

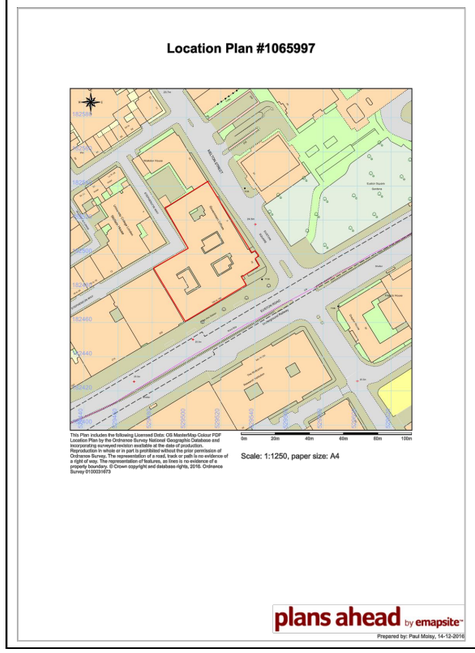

Existing Main Entrance Lobby

View 01 - Existing Main Entrance Lobby

View 01 - Existing Main Entrance Lobby

THIS DRAWING IS PROTECTED BY COPYRIGHT
THIS DRAWING IS NOT TO BE REPRODUCED IN WHOLE OR PART UNLESS AUTHORISED BY area² COPYRIGHT
THIS DRAWING IS NOT TO BE SCALED
THE GENERAL CONTRACTOR IS TO CHECK ALL DIMENSIONS AND REPORT ANY ERRORS, DISCREPANCIES OR OMISSIONS.

DRAWING TO BE READ IN CONJUNCTION WITH SCOPE OF WORKS

CEILING HEIGHT	
BEAM HEIGHT	
WINDOW HEIGHT	
SILL HEIGHT	

THIS DRAWING IS ON RECYCLED PAPER

DATE	REV	REVISIONS	SIGN	CHKD

area² Fourfront Group
The Old Post Office
33 Station Road,
Egham,
Surrey TW20 9LA
T. 01784 274000
5th Floor,
Counting House,
53 Tooley Street,
London SE1 2QN
T. 020 7089 6000
info@areasq.co.uk
www.areasq.co.uk

DRAWING STATUS
INFORMATION ONLY

CLIENT
Royal College of General Practitioners

PROJECT
30 Euston Square
London
NW1 2FB

TITLE
Ground Floor -
Existing Reception Lobby

SCALE 1:50@A0

DATE	DRAWN	CHECKED
Dec 2016	PM	

PROJECT NO	BLDG.	FLOOR	DETAIL	REV.
5850 - 02		G		