NOTE:
Existing Finishes:

1. Timber lacquered paneling
2. Timber lacquered Skirting
3. Timber lacquered Picture rail
4. White Painted Coving
5. White Paint finish
6. Existing Broadloom Carpet
7. Existing Timber planking
8. Existing island rugs

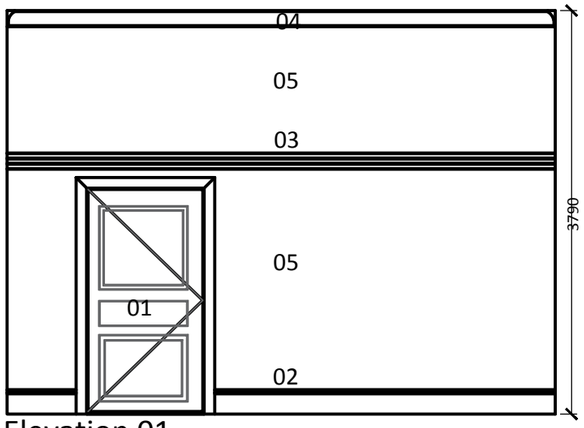

Elevation 01

Elevation 02

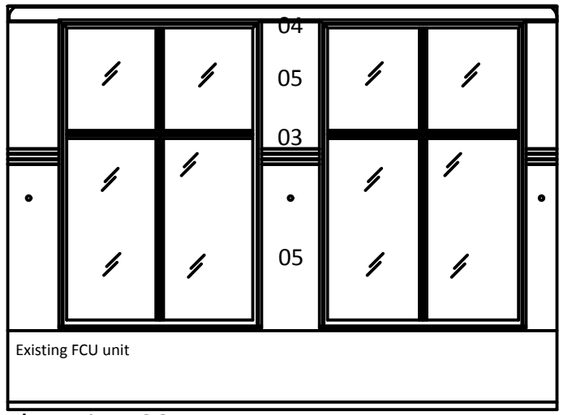

Elevation 03

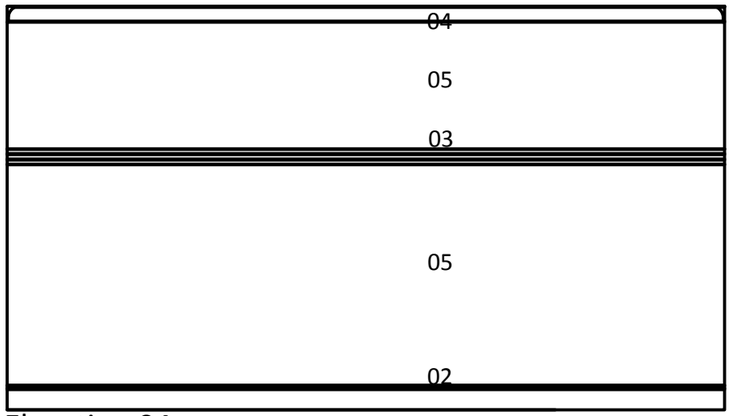

Elevation 04

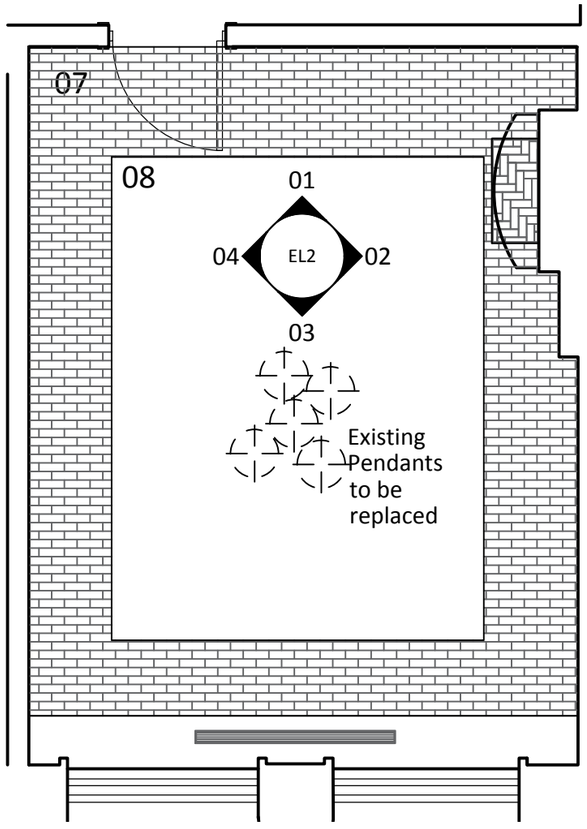

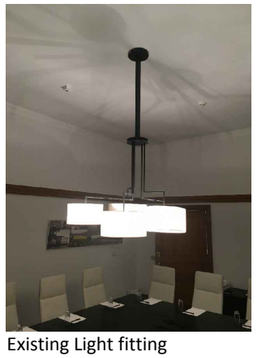

Existing Light fitting

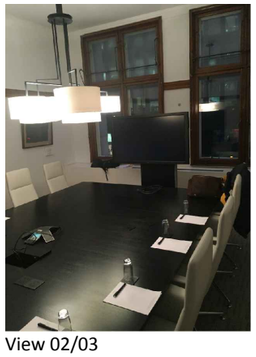

View 02/03

Existing fireplace

Existing floor & Rug

View 03/04

Location Plan #1065997

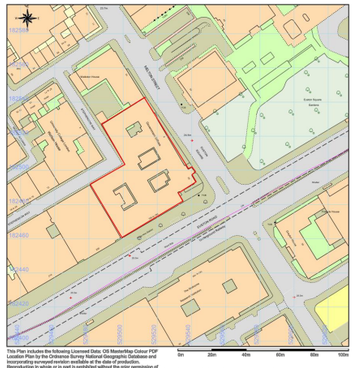

This Plan includes the following Licensed Data: OS MasterMap Colour PDF Location Plan by the Ordnance Survey National Geographic Database and Incorporating surveyed revisions available at this date. © Crown copyright. Reproduction in whole or in part is prohibited without the prior permission of Ordnance Survey. The representation of a road, track or path is no evidence of a right of way. The representation of features, as lines is no evidence of a property boundary. © Crown copyright and database rights, 2016. Ordnance Survey 0100031673

Scale: 1:1250, paper size: A4

plans ahead by emapsite

Prepared by: Paul Mosey, 14-12-2016

THIS DRAWING IS PROTECTED BY COPYRIGHT
THIS DRAWING IS NOT TO BE REPRODUCED IN WHOLE OR PART UNLESS AUTHORISED BY area² COPYRIGHT
THIS DRAWING IS NOT TO BE SCALED
THE GENERAL CONTRACTOR IS TO CHECK ALL DIMENSIONS AND REPORT ANY ERRORS, DISCREPANCIES OR OMISSIONS.

DRAWING TO BE READ IN CONJUNCTION WITH SCOPE OF WORKS

CEILING HEIGHT	
BEAM HEIGHT	
WINDOW HEIGHT	
SILL HEIGHT	

THIS DRAWING IS ON RECYCLED PAPER

DATE	REV	REVISIONS	SIGN	CHKD

area²
Fourfront Group

The Old Post Office
33 Station Road,
Egham,
Surrey TW20 9LA
T. 01784 274000

5th Floor,
Counting House,
53 Tooley Street,
London SE1 2QN
T. 020 7089 6000

info@areasq.co.uk www.areasq.co.uk

DRAWING STATUS
INFORMATION ONLY

CLIENT
ISS
Royal College of General Practitioners

PROJECT
First Floor
30 Euston Square
London
NW1 2FB

TITLE
Existing Meeting Room - Wales Suite

SCALE 1:20 @ A0

DATE	DRAWN	CHECKED
25.10.16	PM	

PROJECT NO	BLDG.	FLOOR	DETAIL	REV.
5850-15		01		