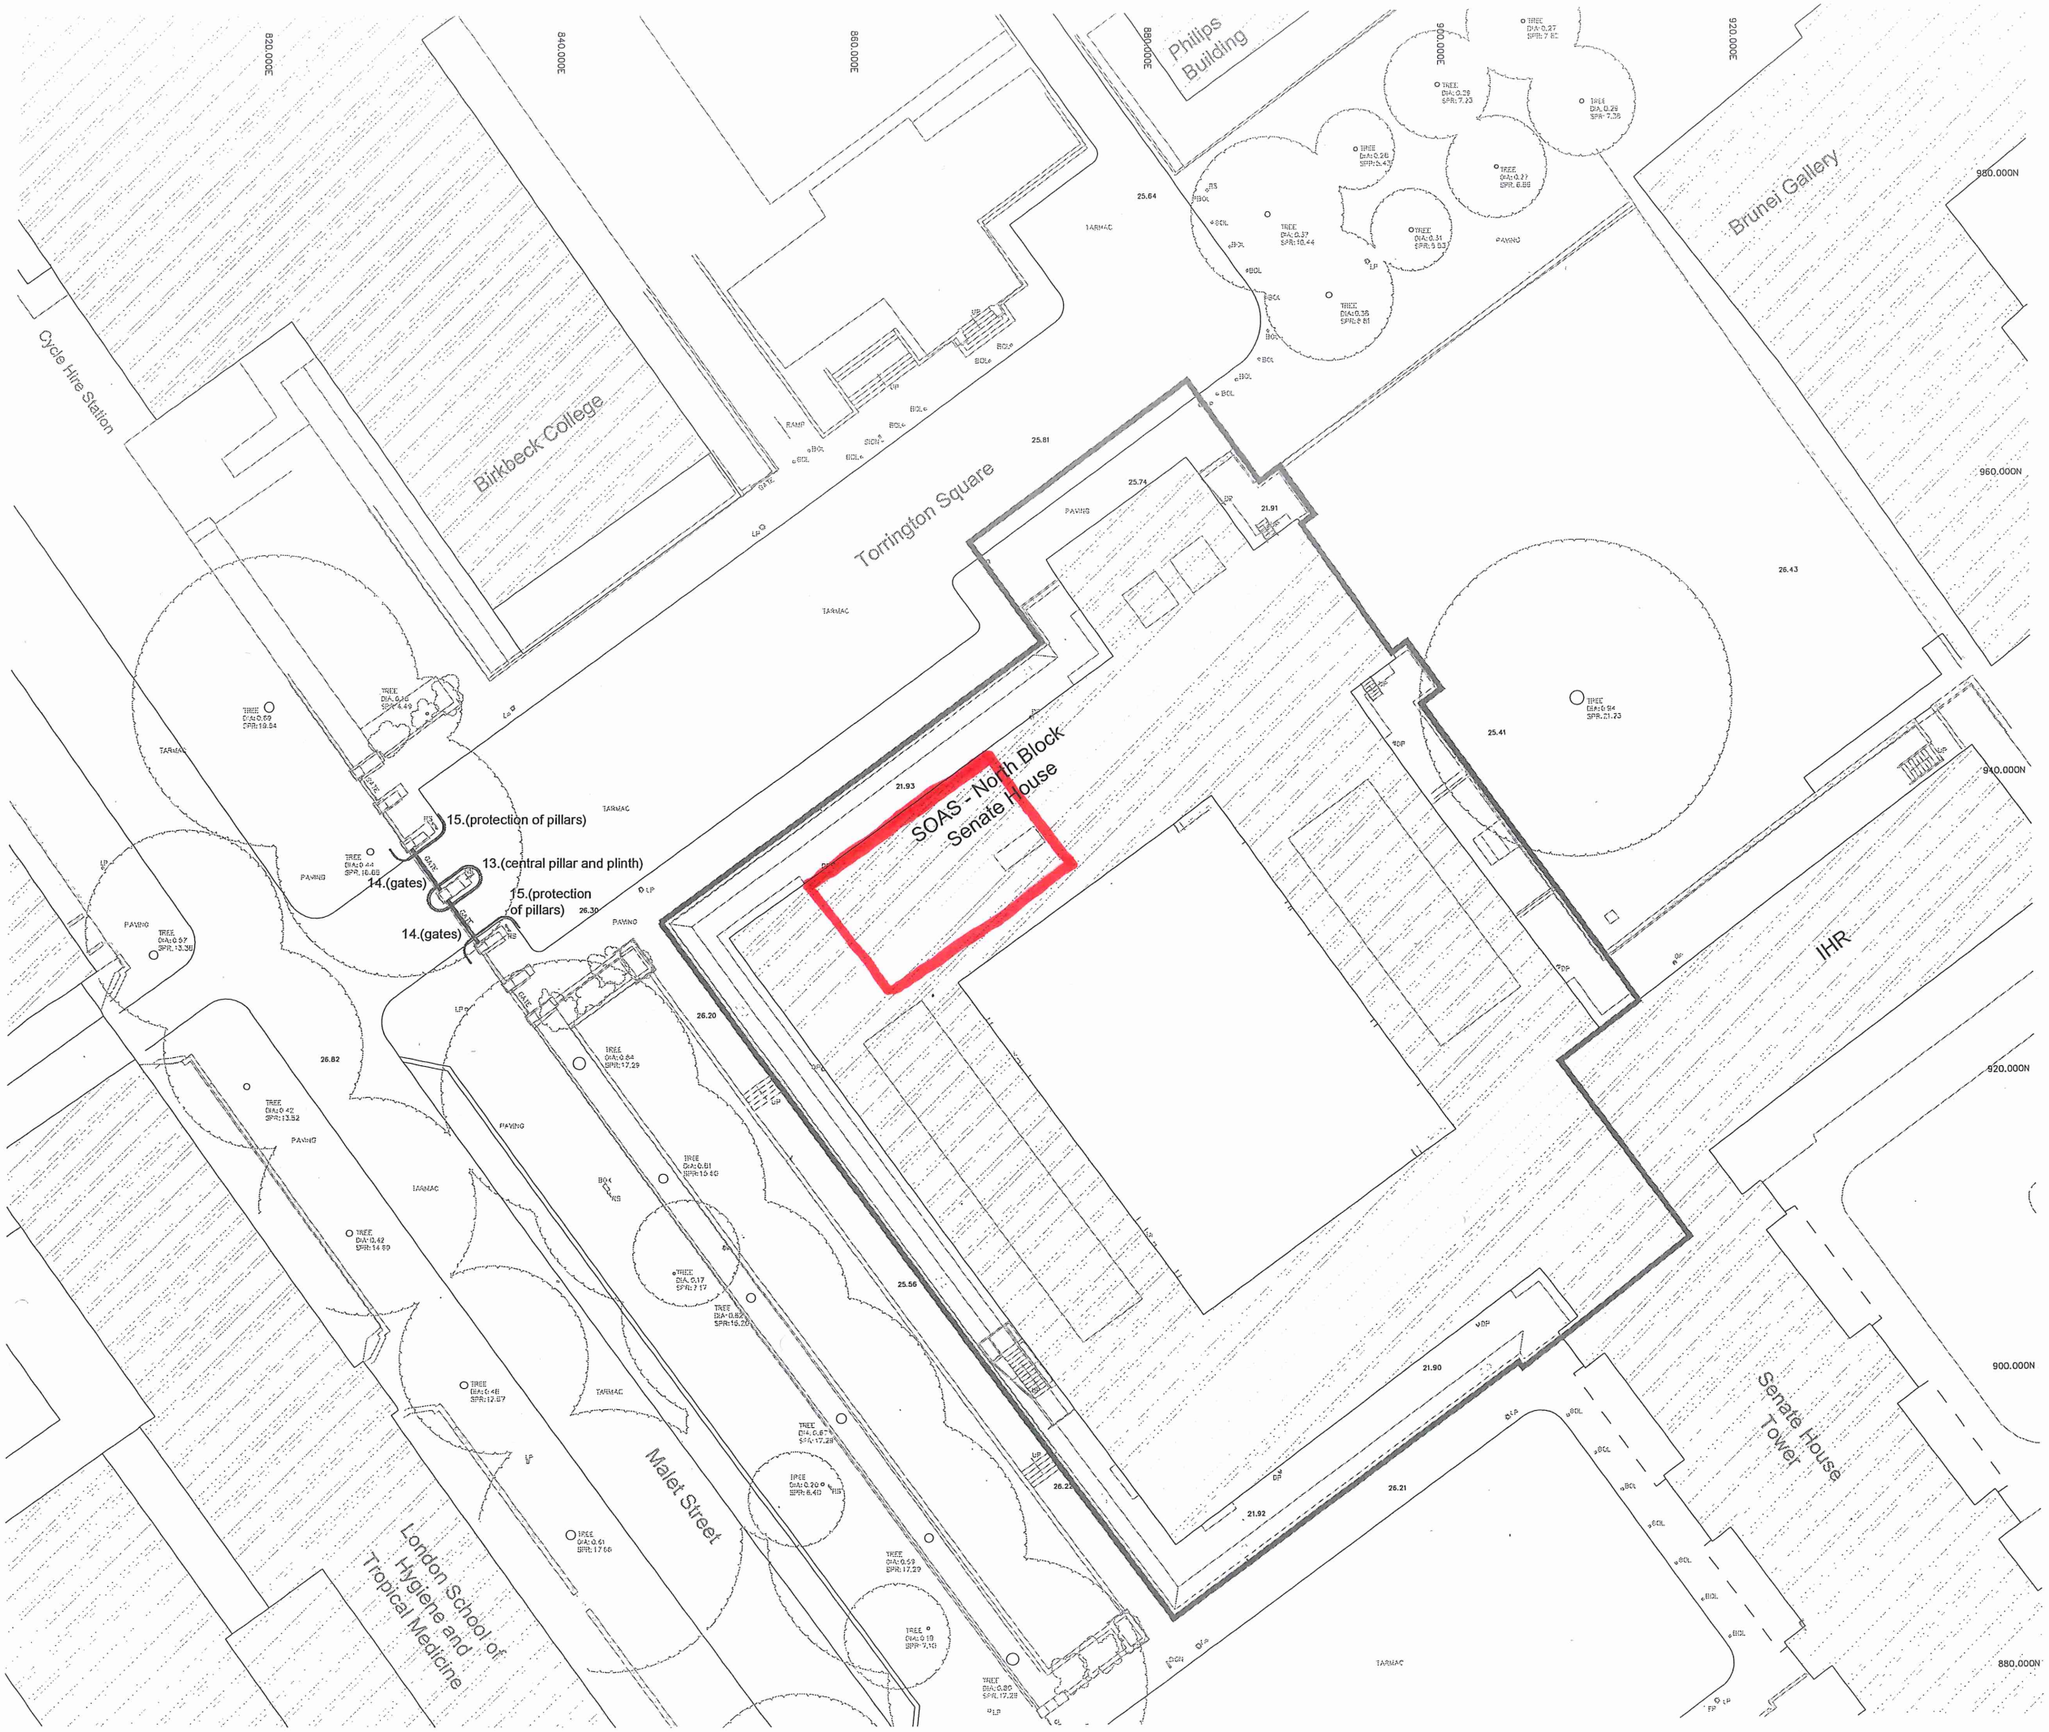


© COPYRIGHT Mace Group
- NOT TO BE REPRODUCED WITHOUT WRITTEN PERMISSION.
- BECAUSE OF POSSIBLE SCALING ERRORS IN ELECTRONIC AND HARDCOPY REPRODUCTION DO NOT SCALE FOR CONSTRUCTION PURPOSES.
- ALL DIMENSIONS TO BE CHECKED & VERIFIED ON SITE PRIOR TO CONSTRUCTION.

Safety first. Second nature.

Safety, Health and Enviroment Information

The signifigant unusual hazards / risks associated with this type of work are noted as:

| CONSTRUCTION | | |
|---|---|---|
| CI | | |
| CII | | |
| **OPERATION AND MAINTENANCE** | | |
| OI | | |
| OII | | |
| **DISMANTLING/DEMOLITION** | | |
| DI | | |
| DII | | |

NOTE - TO BE READ IN CONJUNCTION WITH RISK REGISTER

0 3 6 9 12 15m

(c) Crown copyright 2013
Reproduction in whole or in part is prohibited without prior permission of Ordanance Survey.

N

LEGEND

- Existing fabric to be recorded and removed. To be reinstated in original position during main works.
- Existing fabric to be protected during works
- Demise of SOAS

13. Central pillar and plinth to be recorded and carefully removed to secure storage for the duration of construction works to provide clear access for construction vehicles to Torrington Square. Pillar and plinth to be reinstated in original location as part of main works.

14. Existing gates to be recorded and carefully removed to secure storage for the duration of enabling and construction works. Gates are to be reinstated in original position as part of main works.

15. Pillars to be protected during enabling and construction works to prevent accidental impact.

Site perimeter and access to be secured using hoarding and construction access gates.

Refer to MACE drawings: 28731-SOAS-A-PLN-SIT-00-141 to 144 for information regarding site logistics, compounds and traffic movement.

| REV | DATE | DESCRIPTION | DRAW |
|---|---|---|---|
| P1 | 10.07.13 | PLANNING SUBMISSION | EW |

PROJECT STATUS
STAGE 3

CLIENT
SOAS University of London

mace
155 Moorgate, London, EC2M 6XB
www.macegroup.com
Rick Townsend

PROJECT TITLE
SOAS INTO SENATE HOUSE
MALET STREET
LONDON, WC1E 7HU

DRAWING TITLE
EXISTING SITE PLAN

| PROJECT NO. | DRAWN BY | DG | DATE | 10/07/13 |
|---|---|---|---|---|
| 28731 | CHK BY | BP | DATE | 10/07/13 |
| | APPD BY | - | DATE | |

| DISC. | VIEW TYPE | VIEW CAT. | LEVEL | DWG. NO. |
|---|---|---|---|---|
| SOAS - | A - | PLN - | SIT - | 00 - 126 |

| SHEET NO. | SCALE | ORIG. SHEET SIZE | REV. |
|---|---|---|---|
| 1 of 1 | 1 : 200 | @ A1 | P1 |

INFORMATION HANDLING CLASSIFICATION
UNRESTRICTED