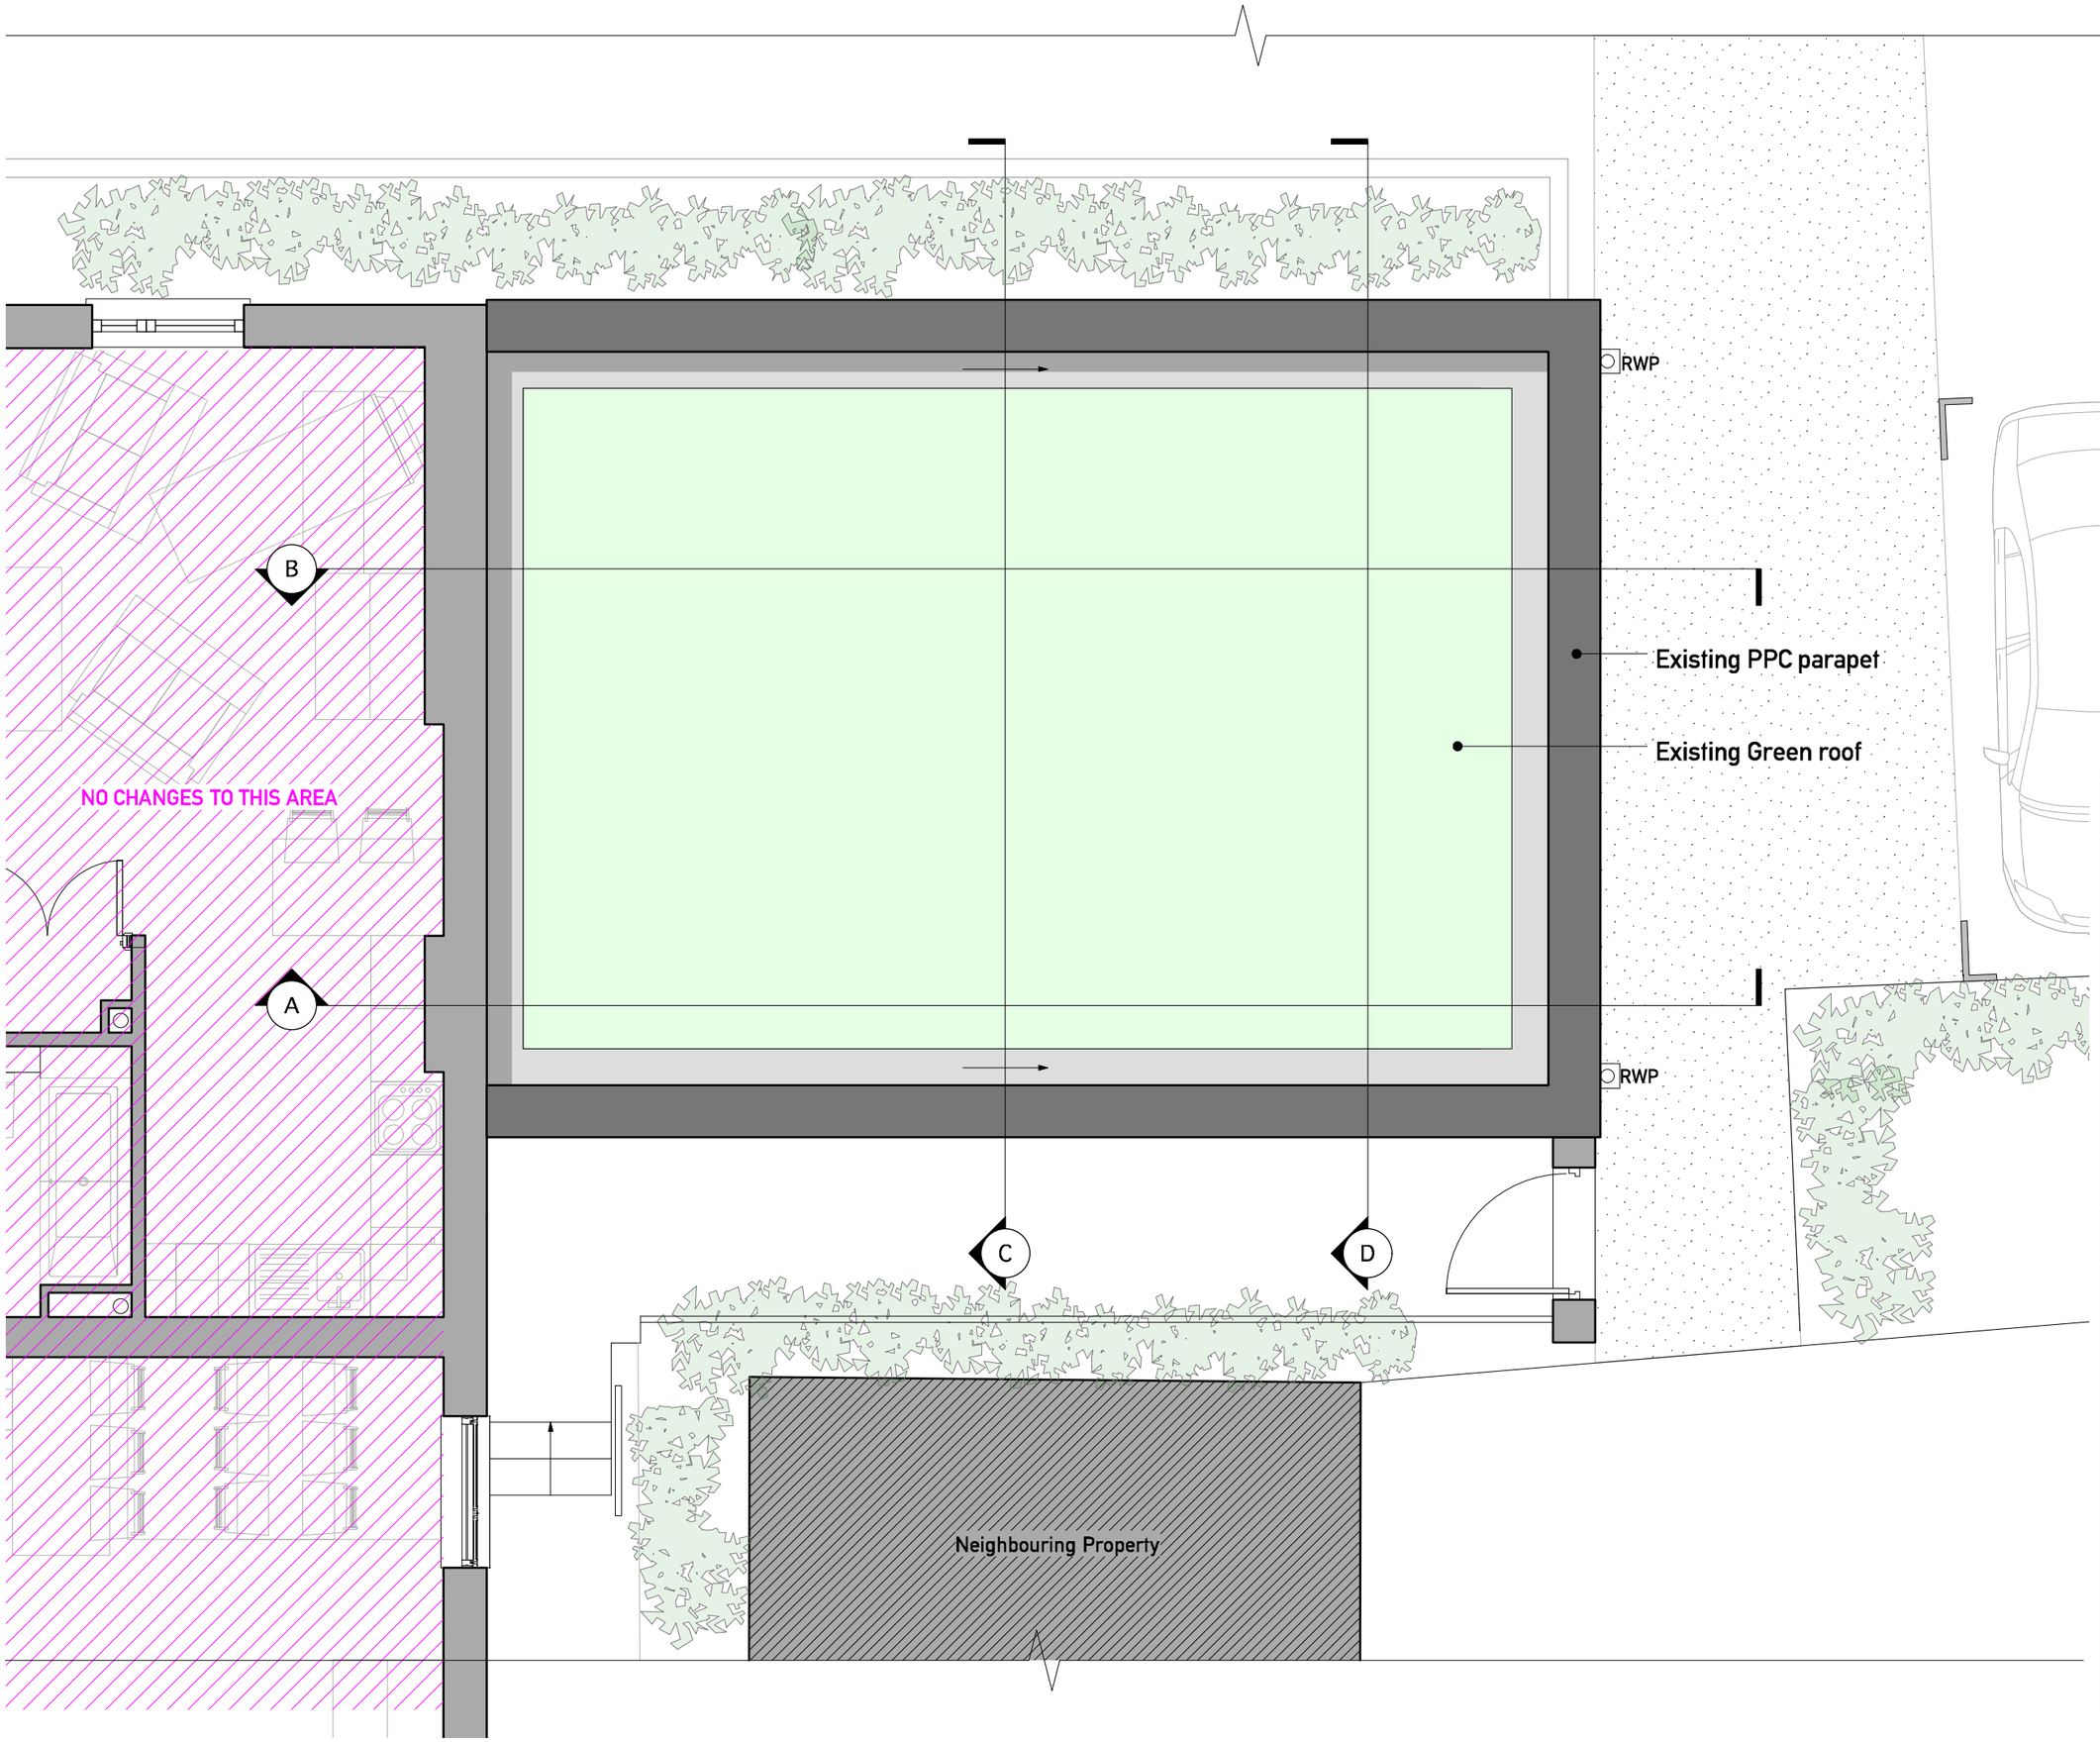

PLANNING

General Notes

1. do not scale drawings
2. all dimensions are in millimeters unless otherwise stated
3. all dimensions shall be verified on site before proceeding with work
4. this drawing is to be read in conjunction with all related information including structural, mechanical and electrical information
5. this drawing is to be read in conjunction with all **JAA** drawings
6. any discrepancies to be reported to the Architect immediately
7. all products to be fitted as per manufacturers recommendations . Notify Architect of any conflicts between manufacturers recommendations and this drawing .
8. report any discrepancies in structural openings between drawings , schedules and manufacturers recommendations .

Revisions

Rev	Description	Date
/	Planning Submission	06.03.17

JAA

T: 020 3784 6809
W: www.JAAstudio.co.uk
A: Studio Six, 38-50 Pritchard's Road, London, E2 9AP
Tw: @JAAstudio

0 0.5 1.0 1.5 2.0m

Drawing
STORE HOUSE: Existing Roof Plan

Project No.	Project Title
114	Guinness Court, St Edmund's Terrace

Scale	Drawing No.	Rev
1:50 @ A3	101	/
/ @ /		
/ @ /		

© JAA 2017