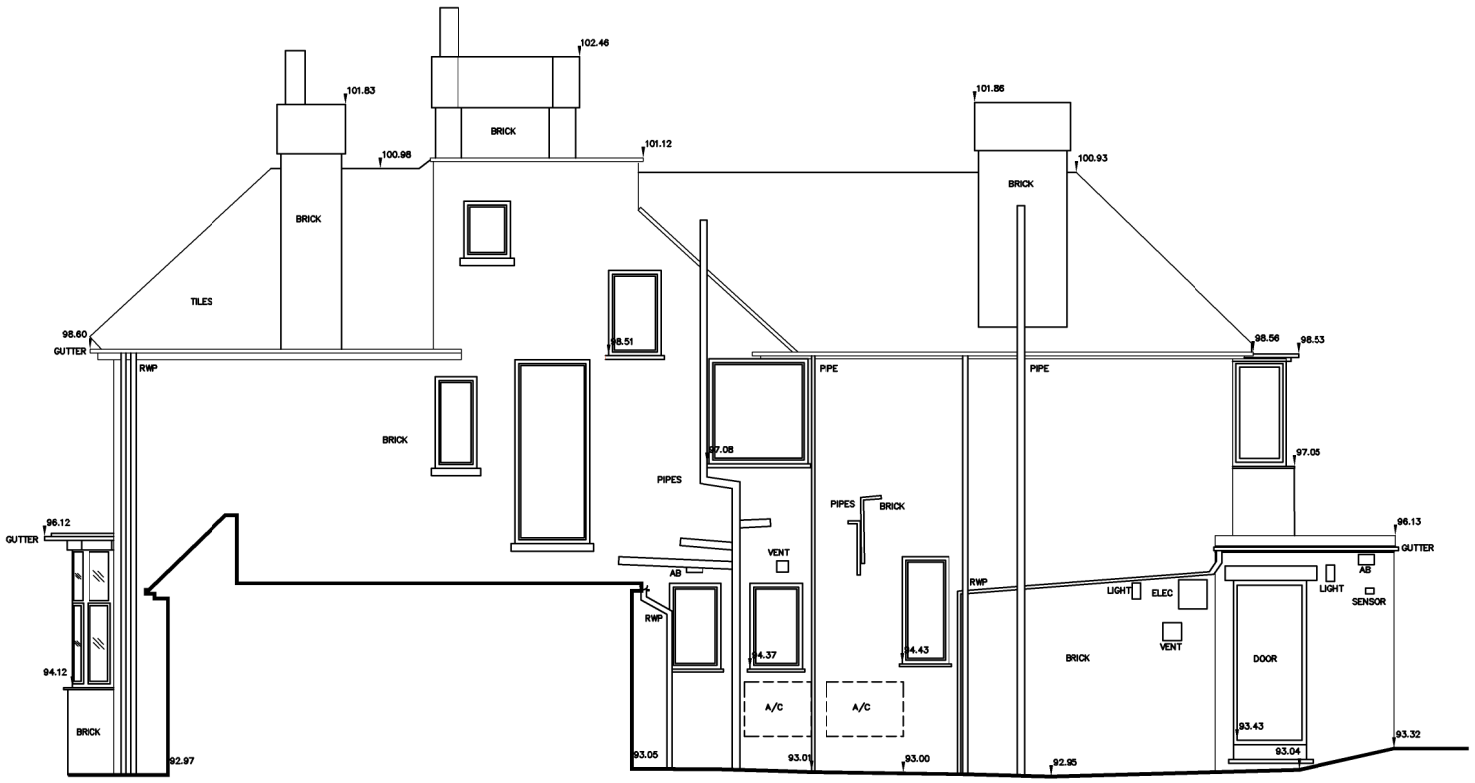

Existing Elevation - C

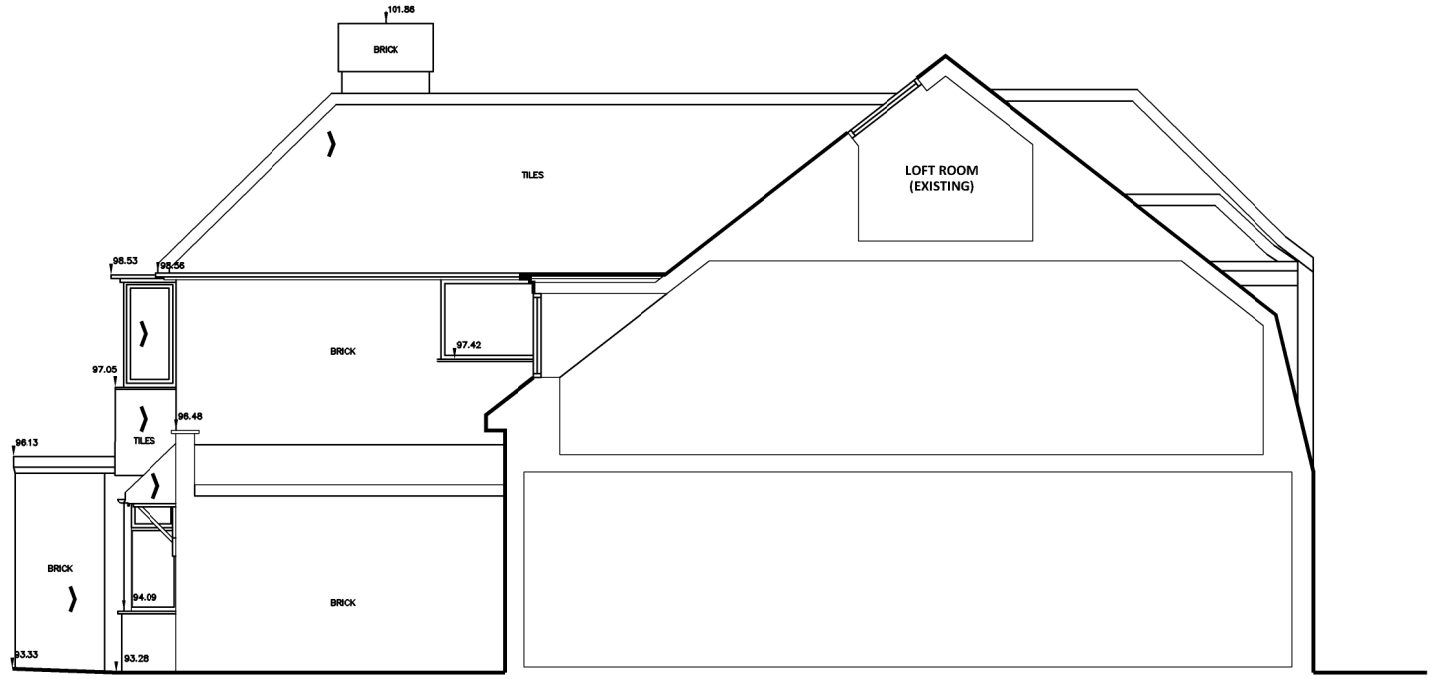

Existing Section - D

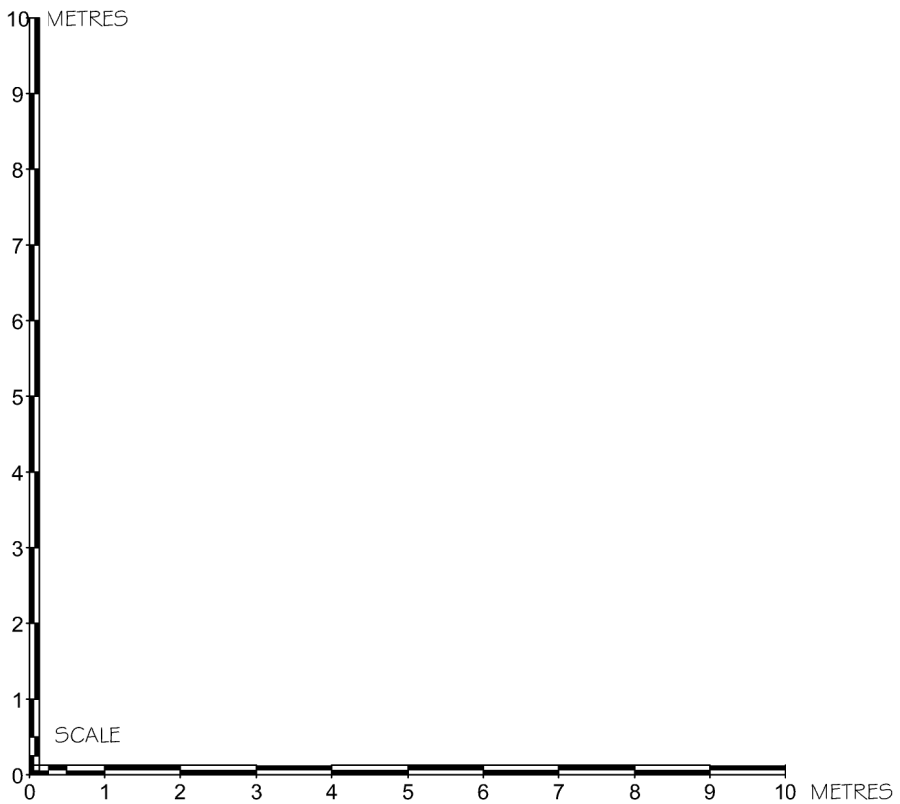

FOR PLANNING

*	mm/dd/yy	Description	By
		Description	

BB PARTNERSHIP LTD
CHARTERED ARCHITECTS
Studios 33-34, 10 Hornsey St, London. N7 8EL
Tel 020 7336 8555 - e-mail - architect@bbpartnership.co.uk

© 2016 BB PARTNERSHIP LIMITED
ALL RIGHTS RESERVED

project	date	scale	drawn
76 Fitzjohn's Avenue London, NW3 5LS	SEPT 16	1:100 @ A3	MCF
drawing Existing Section D & Elevation C	drwg. no FPY_105		rev. -